


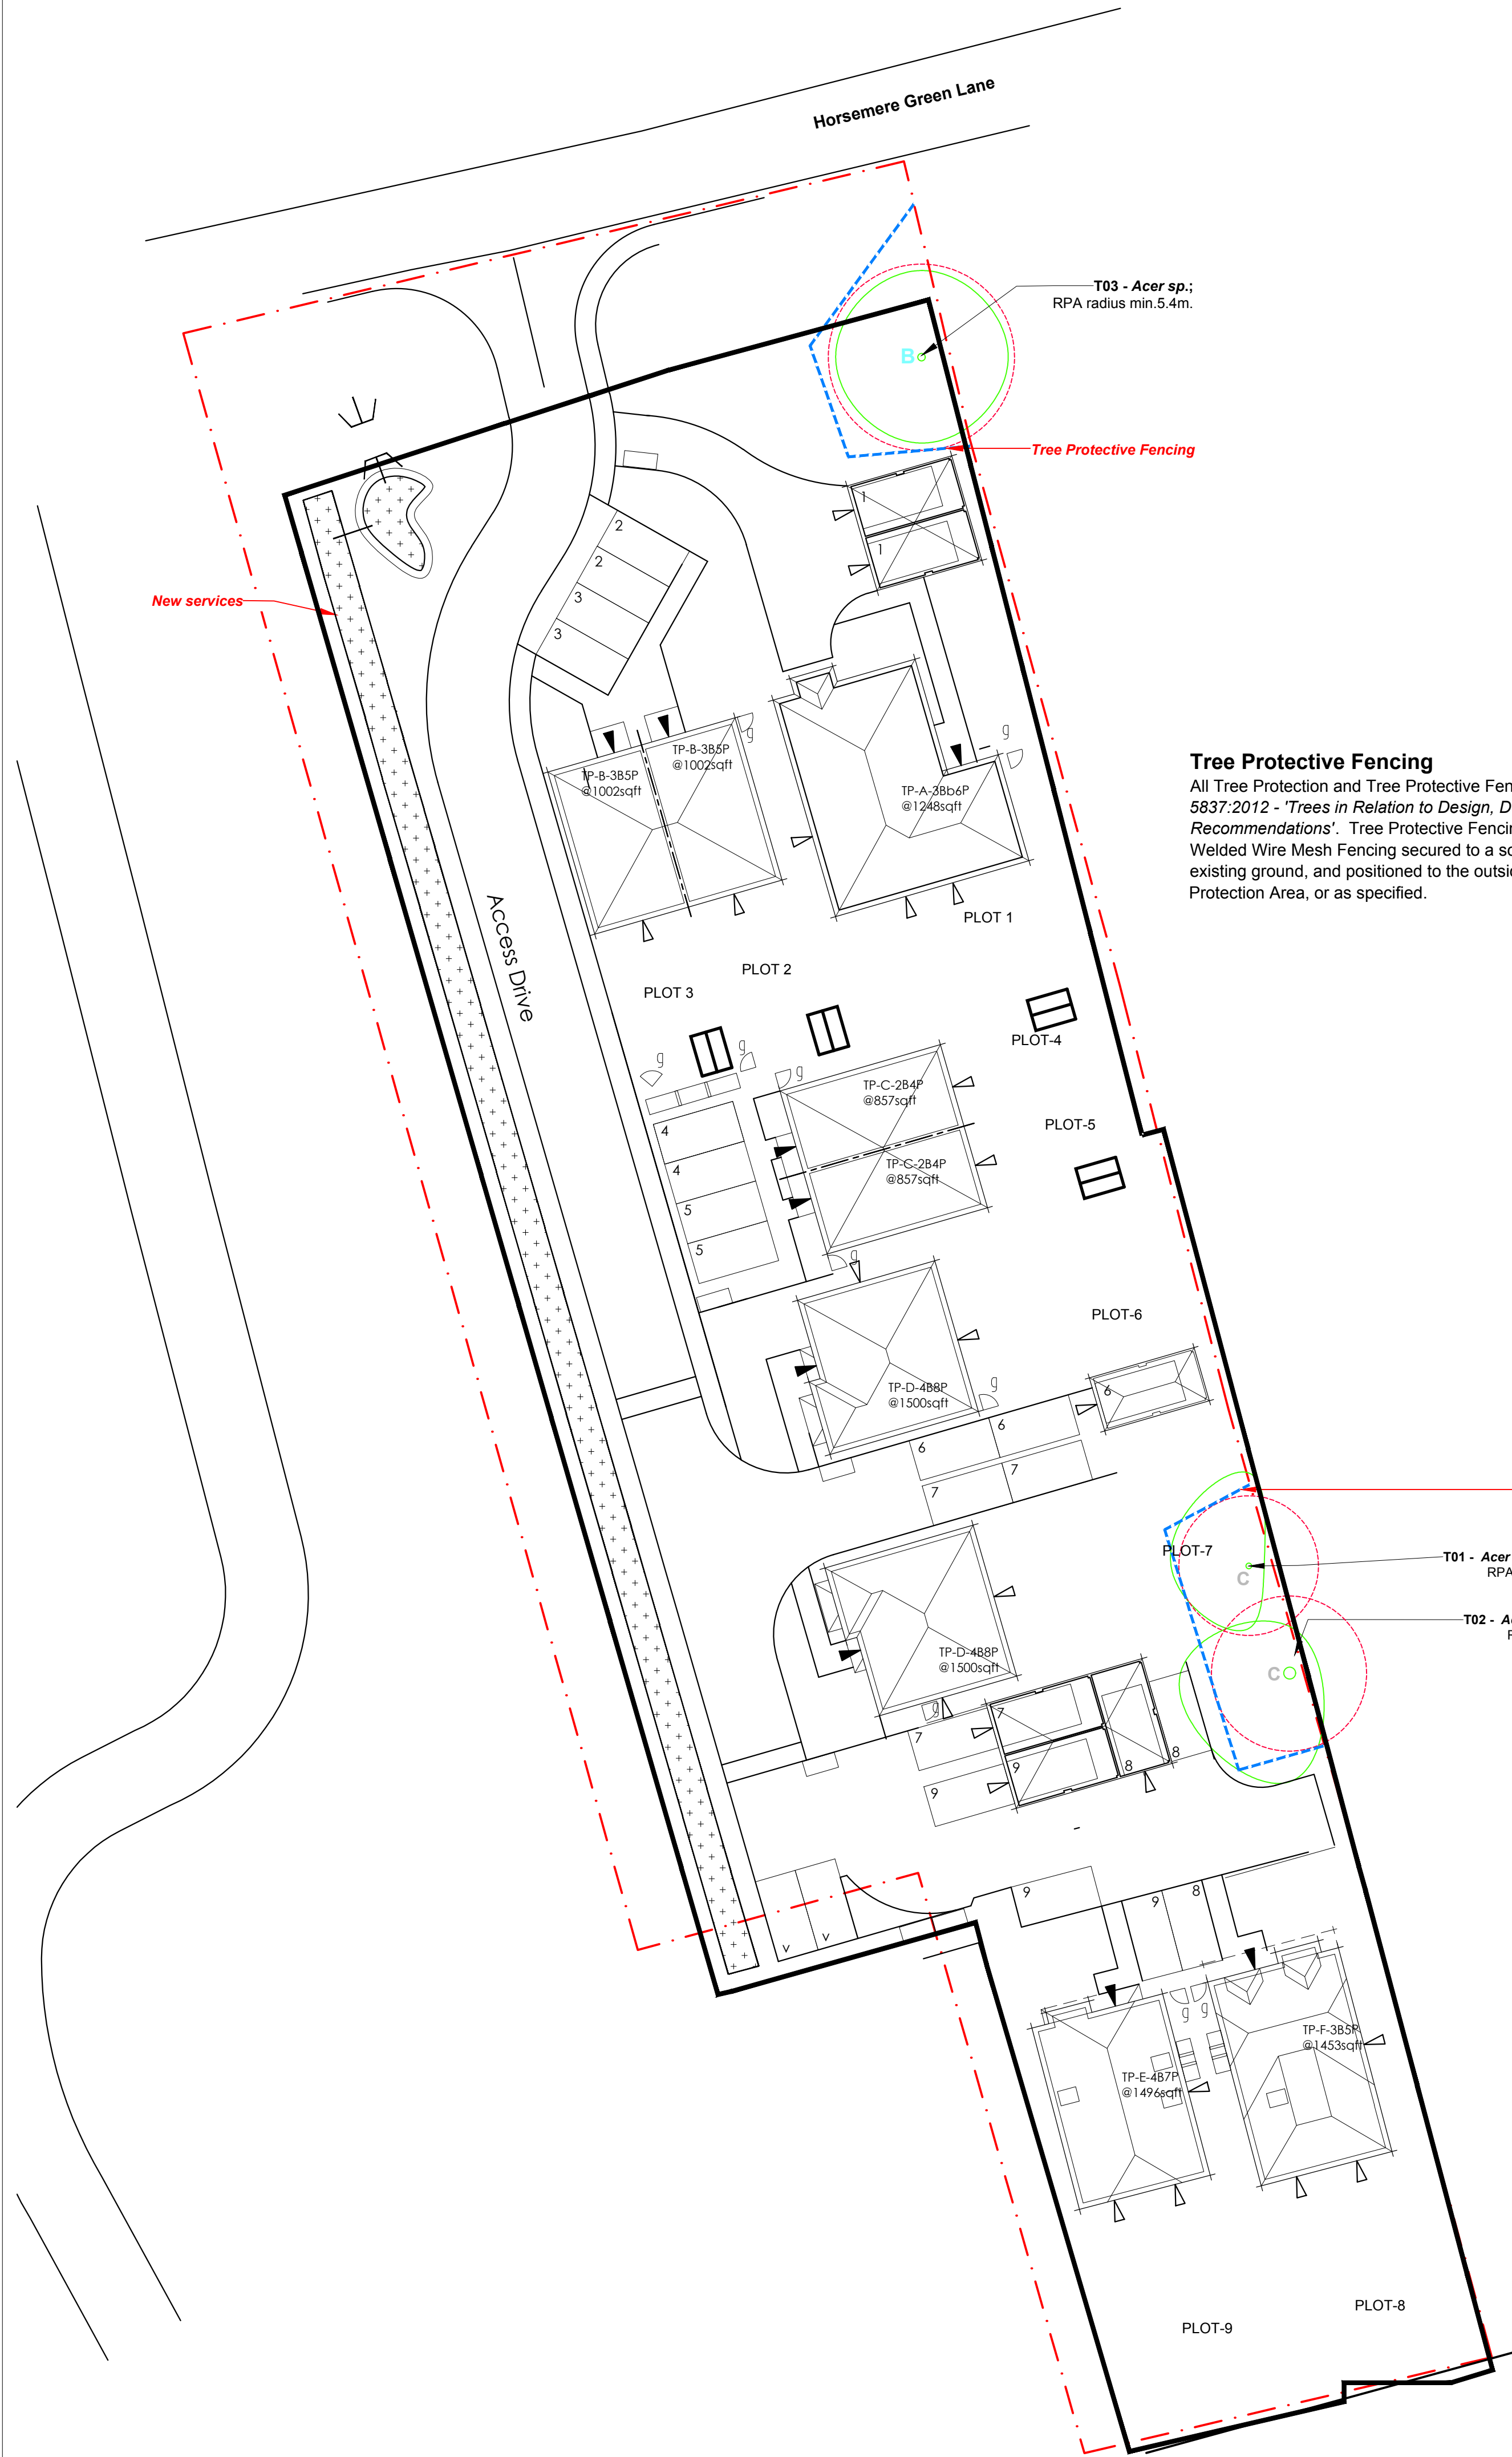

Tree Protective Fencing
All Tree Protection and Tree Protective Fencing to be in accordance with BS 5837:2012 - 'Trees in Relation to Design, Demolition and Construction - Recommendations'. Tree Protective Fencing - to be 2.0 metres height 'Heras' Welded Wire Mesh Fencing secured to a scaffolding framework, set into the existing ground, and positioned to the outside edge of the existing Tree Root Protection Area, or as specified.

- Legend**
- Tree and Shrub Numbers.**
- T02**
- Tree Root Protection Areas**
Tree Root Protection Areas calculated and specified in accordance with BS 5837:2012 - 'Trees in Relation to Design, Demolition and Construction - Recommendations'.
- Category B Trees**
Trees of Moderate Quality and Value.
- Category C Trees**
Trees of Low Quality and Value.
- Existing Trees to be Removed**
Tree Surgery operations to be in accordance with BS3998:2010 - 'Tree Works - Recommendations'.
- Tree Protection Barrier**
All Tree Protection and Tree Protection Barriers to be in accordance with BS 5837:2012 - 'Trees in Relation to Design, Demolition and Construction - Recommendations'. Tree Protective Barrier to be 2.0 metres height 'Heras' Welded Wire Mesh Fencing secured to a scaffolding framework, set into the existing ground, and positioned to the outside edge of the existing Tree Root Protection Area, or as specified.

- Notes:**
- Drawing to be read in colour.
 - For details of existing trees and vegetation refer to: LLD1762-ARB-SCH-001 - Existing Tree Schedule;
 - For assessment of effects of the proposed development on existing trees refer to LLD1762-ARB-REP-001- Arboncultural Impact Assessment and Method Statement;

PLANNING ISSUE

Rev	Description	Date	Initials
07	Planning Issue	11.02.20	LB
06	Planning Issue	13.01.20	LB
05	Planning Issue	03.12.19	LB
04	Planning Issue	25.11.19	JH
03	Planning Issue	22.10.19	LB
02	Planning Issue	04.10.19	JH

 **LIZARD**
Landscape Design and Ecology

The Old Bank, 34 South Street, Tarring, Worthing, West Sussex, BN14 7JH
T. 01903 216093 E. lizardlandscape@btconnect.com W. lizardlandscapeology.com

Client
MJH Executive Homes Ltd

Project Title and Location
Langford
Horsemere Green Lane, Clymping

Drawing Title
Tree Retention and Protetion Plan

Scale	Drawn	Approved	Date
1:250@A1	GS	LB	11.02.20

Drawing No	Revision
LLD1762-ARB-DWG-002	07

Tree Retention and Protection Plan
Langford, Horsemere Green Lane, Clymping

