



THE SURVEY
ASSOCIATION
FULL MEMBER



NOTES

1. The Survey Grid is on OS datum rotation and origin.
2. Fences shown are not necessarily legal boundaries.
3. Dimensions should not be scaled. All dimensions should be checked on site before any fabrication / construction.
4. All drainage connections shown are sounded only. There will have no been water tested.
5. Copyright of all data produced by ARCHICAD shall remain with ARCHICADA unless otherwise specifically agreed.
6. Information provided should not be altered or modified in any way. It should not be used for any purpose other than for which it was intended and should not be issued to other parties without prior agreement of ARCHICADA.
7. ARCHICADA cannot accept responsibility for any damage to computer systems which may result from viruses which may be contained in the data provided.
8. Preliminary data is generally unchecked therefore it is not guaranteed.
9. If the AutoCAD drawing is being read by any system other than AutoCAD it should be checked against a hard copy. ARCHICADA cannot accept liability for omissions.
10. The tree species have been identified to the best of the surveyors knowledge. They have been identified by a professional arboriculturist and are not guaranteed. If they are important they should be verified. Tree heights are estimated. Trees have been shown diagrammatically (i.e. circular), however, their true shape in plan will be different.
11. Some CAD layers exists with additional information which are turned off.
12. This survey has been carried out to an accurate consistent scale of 1:125. Therefore interrogated dimensions will be within the tolerance associated with this scale. The same accuracies implied by the plottings are equally applicable to digital data supplied for CAD. The scale of this drawing should not be changed without permission.

Note:
Survey is based on OS datum +3.001
Station A shown ringed in red.

REV	DATE	BY	AMENDMENT
-----	------	----	-----------

SURVEY



archidata
specialist land and building surveyors

CLIENT _____

JOB TITLE


Atherington Lodge
Climping Street
Littlehampton
BN17 5RN

DRAWING TITLE

Topographical Survey

DATE	SCALE-A1 SHEET	DRAWN BY
02.10.19	1:125	DJ
		CHECKED
		RM

JOB NO. AD19208	DRAWING NO. 1.01	REVISION
--------------------	---------------------	----------

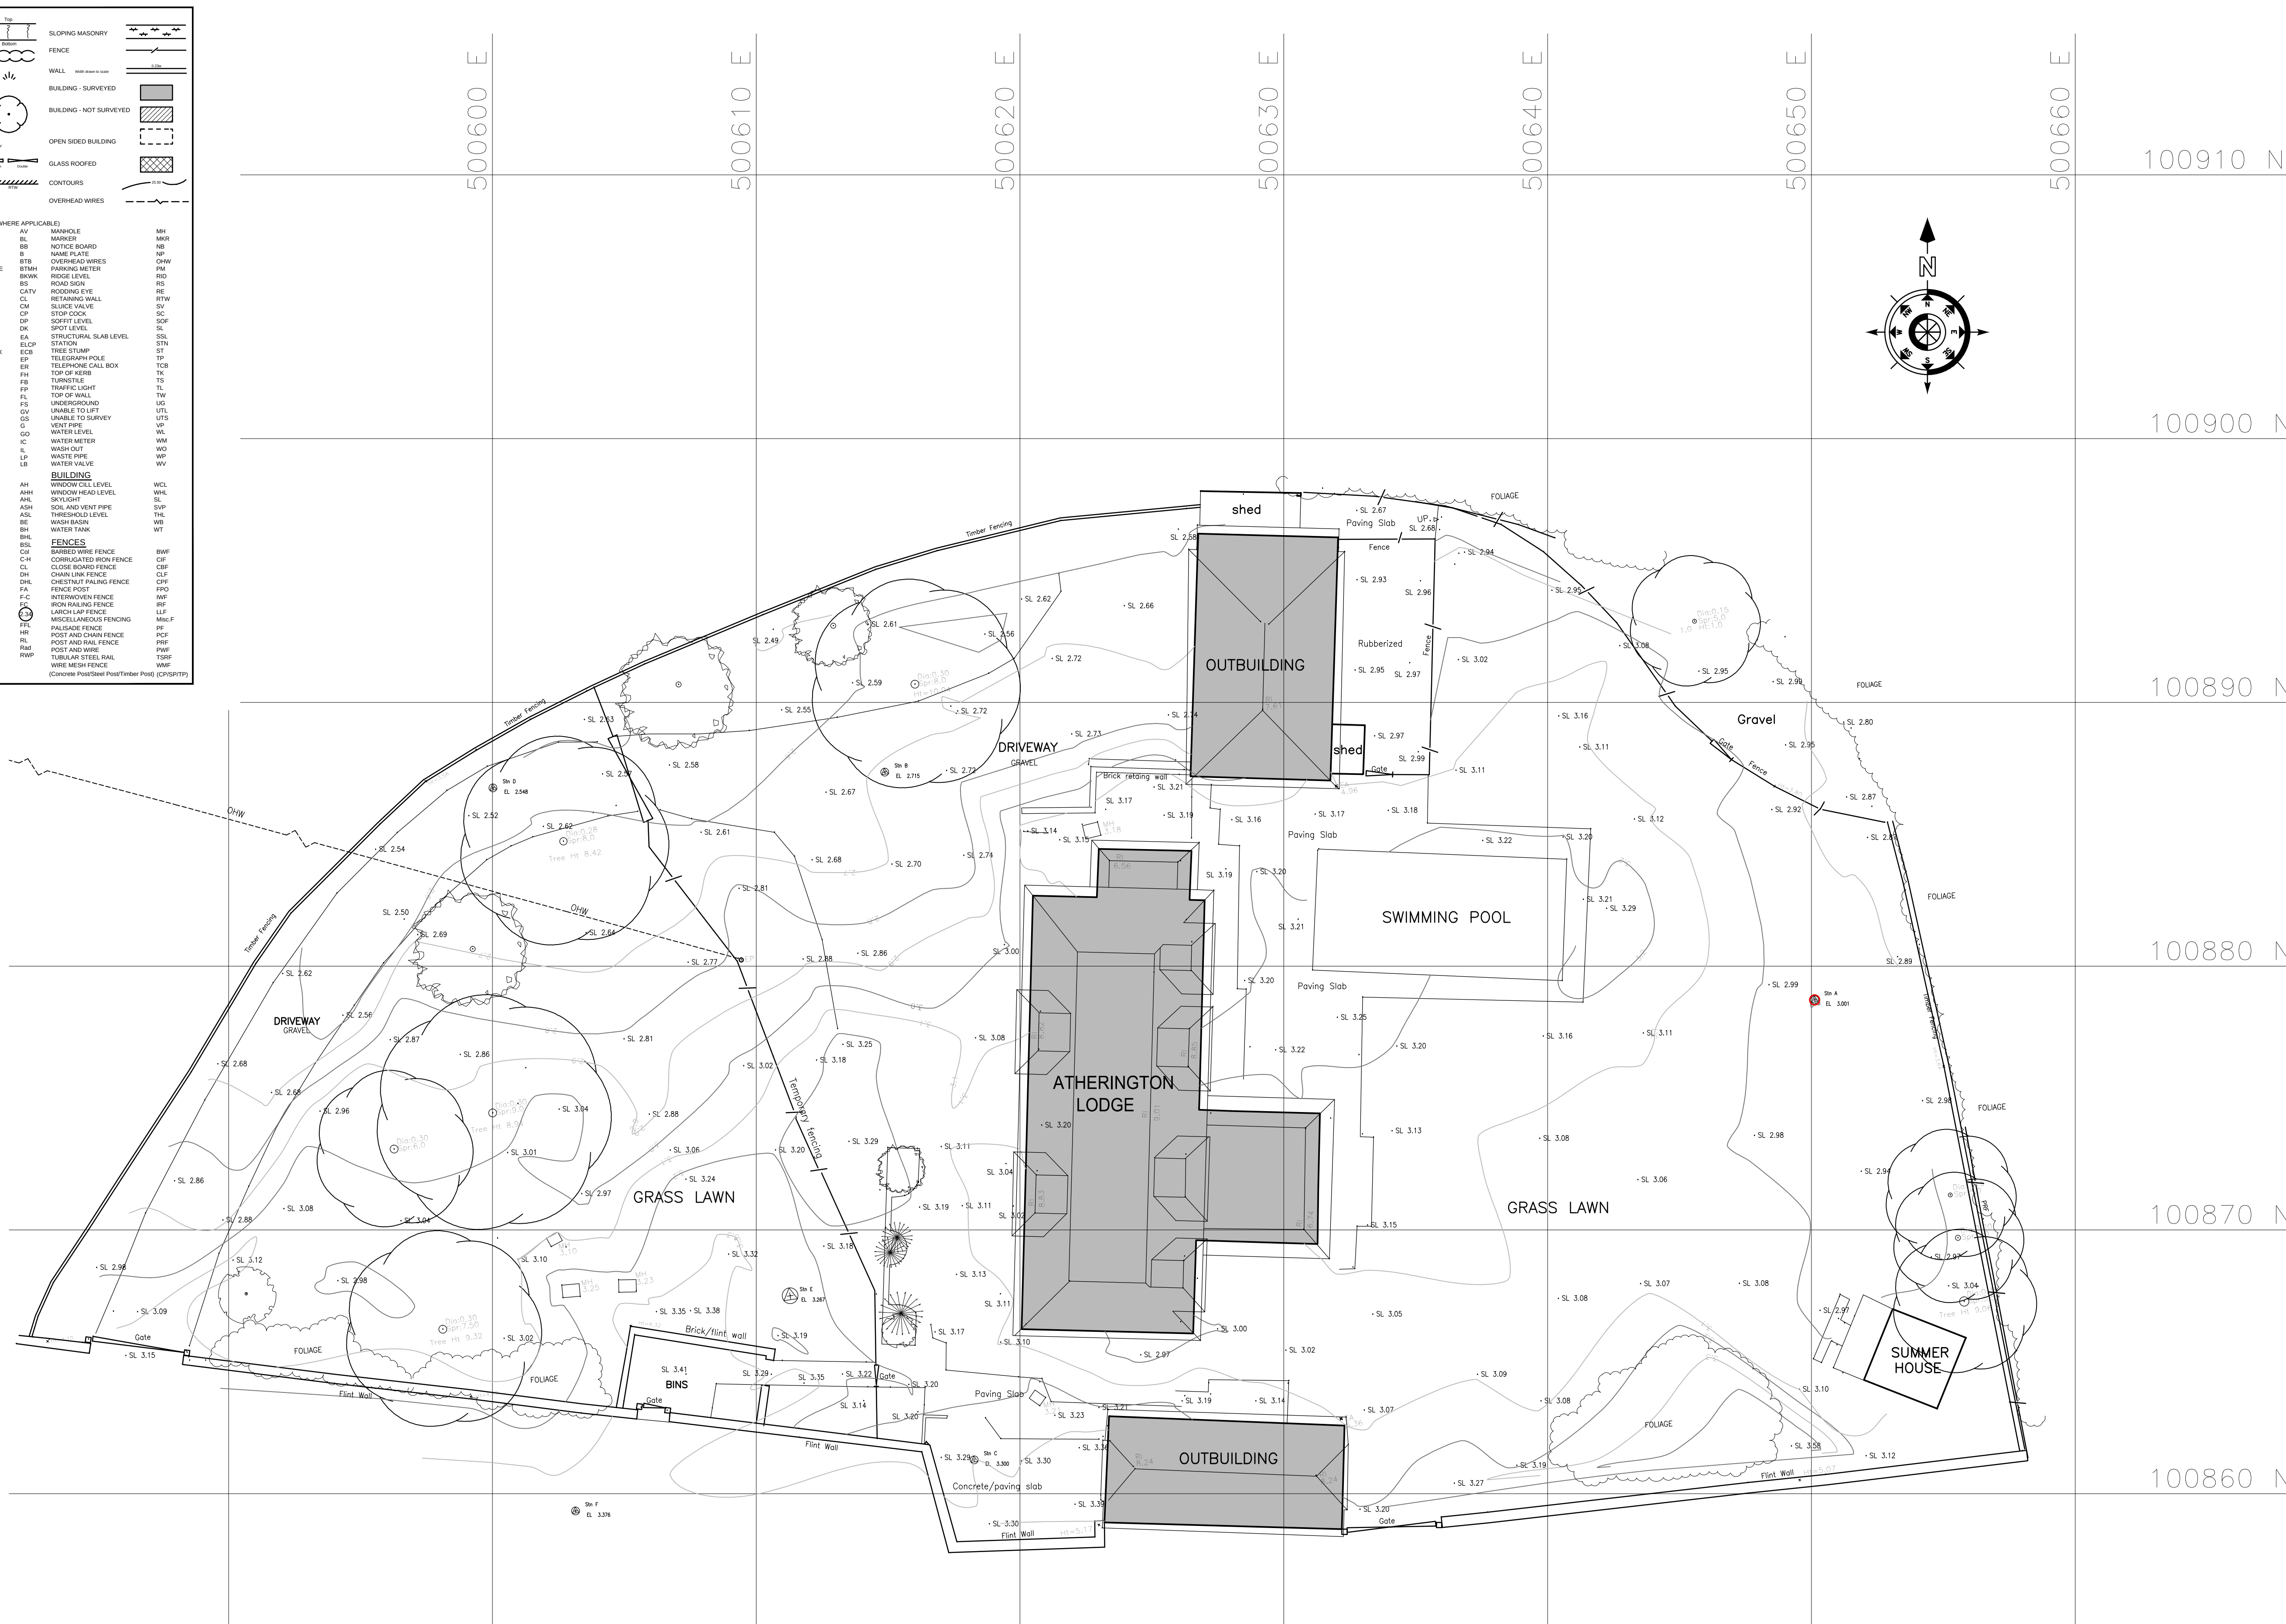

NOTE:
AT TIME OF SURVEY MAIN HOUSE
WAS UNFINISHED AND WITH SCAFFOLDING

TOPOGRAPHICAL SURVEY



SCALE 1:125

SURVEY CONTROL

Point	Easting	Northing	Elevation	Code
A	500650.128	100878.719	3.001	Stn
B	500651.637	100880.225	2.555	Wooden Peg
C	500618.265	100861.277	3.300	Pen Marker
D	500600.024	100886.755	2.548	Stn
E	500611.288	100867.501	3.267	Wooden Peg
F	500603.154	100859.342	3.376	Pen Marker