


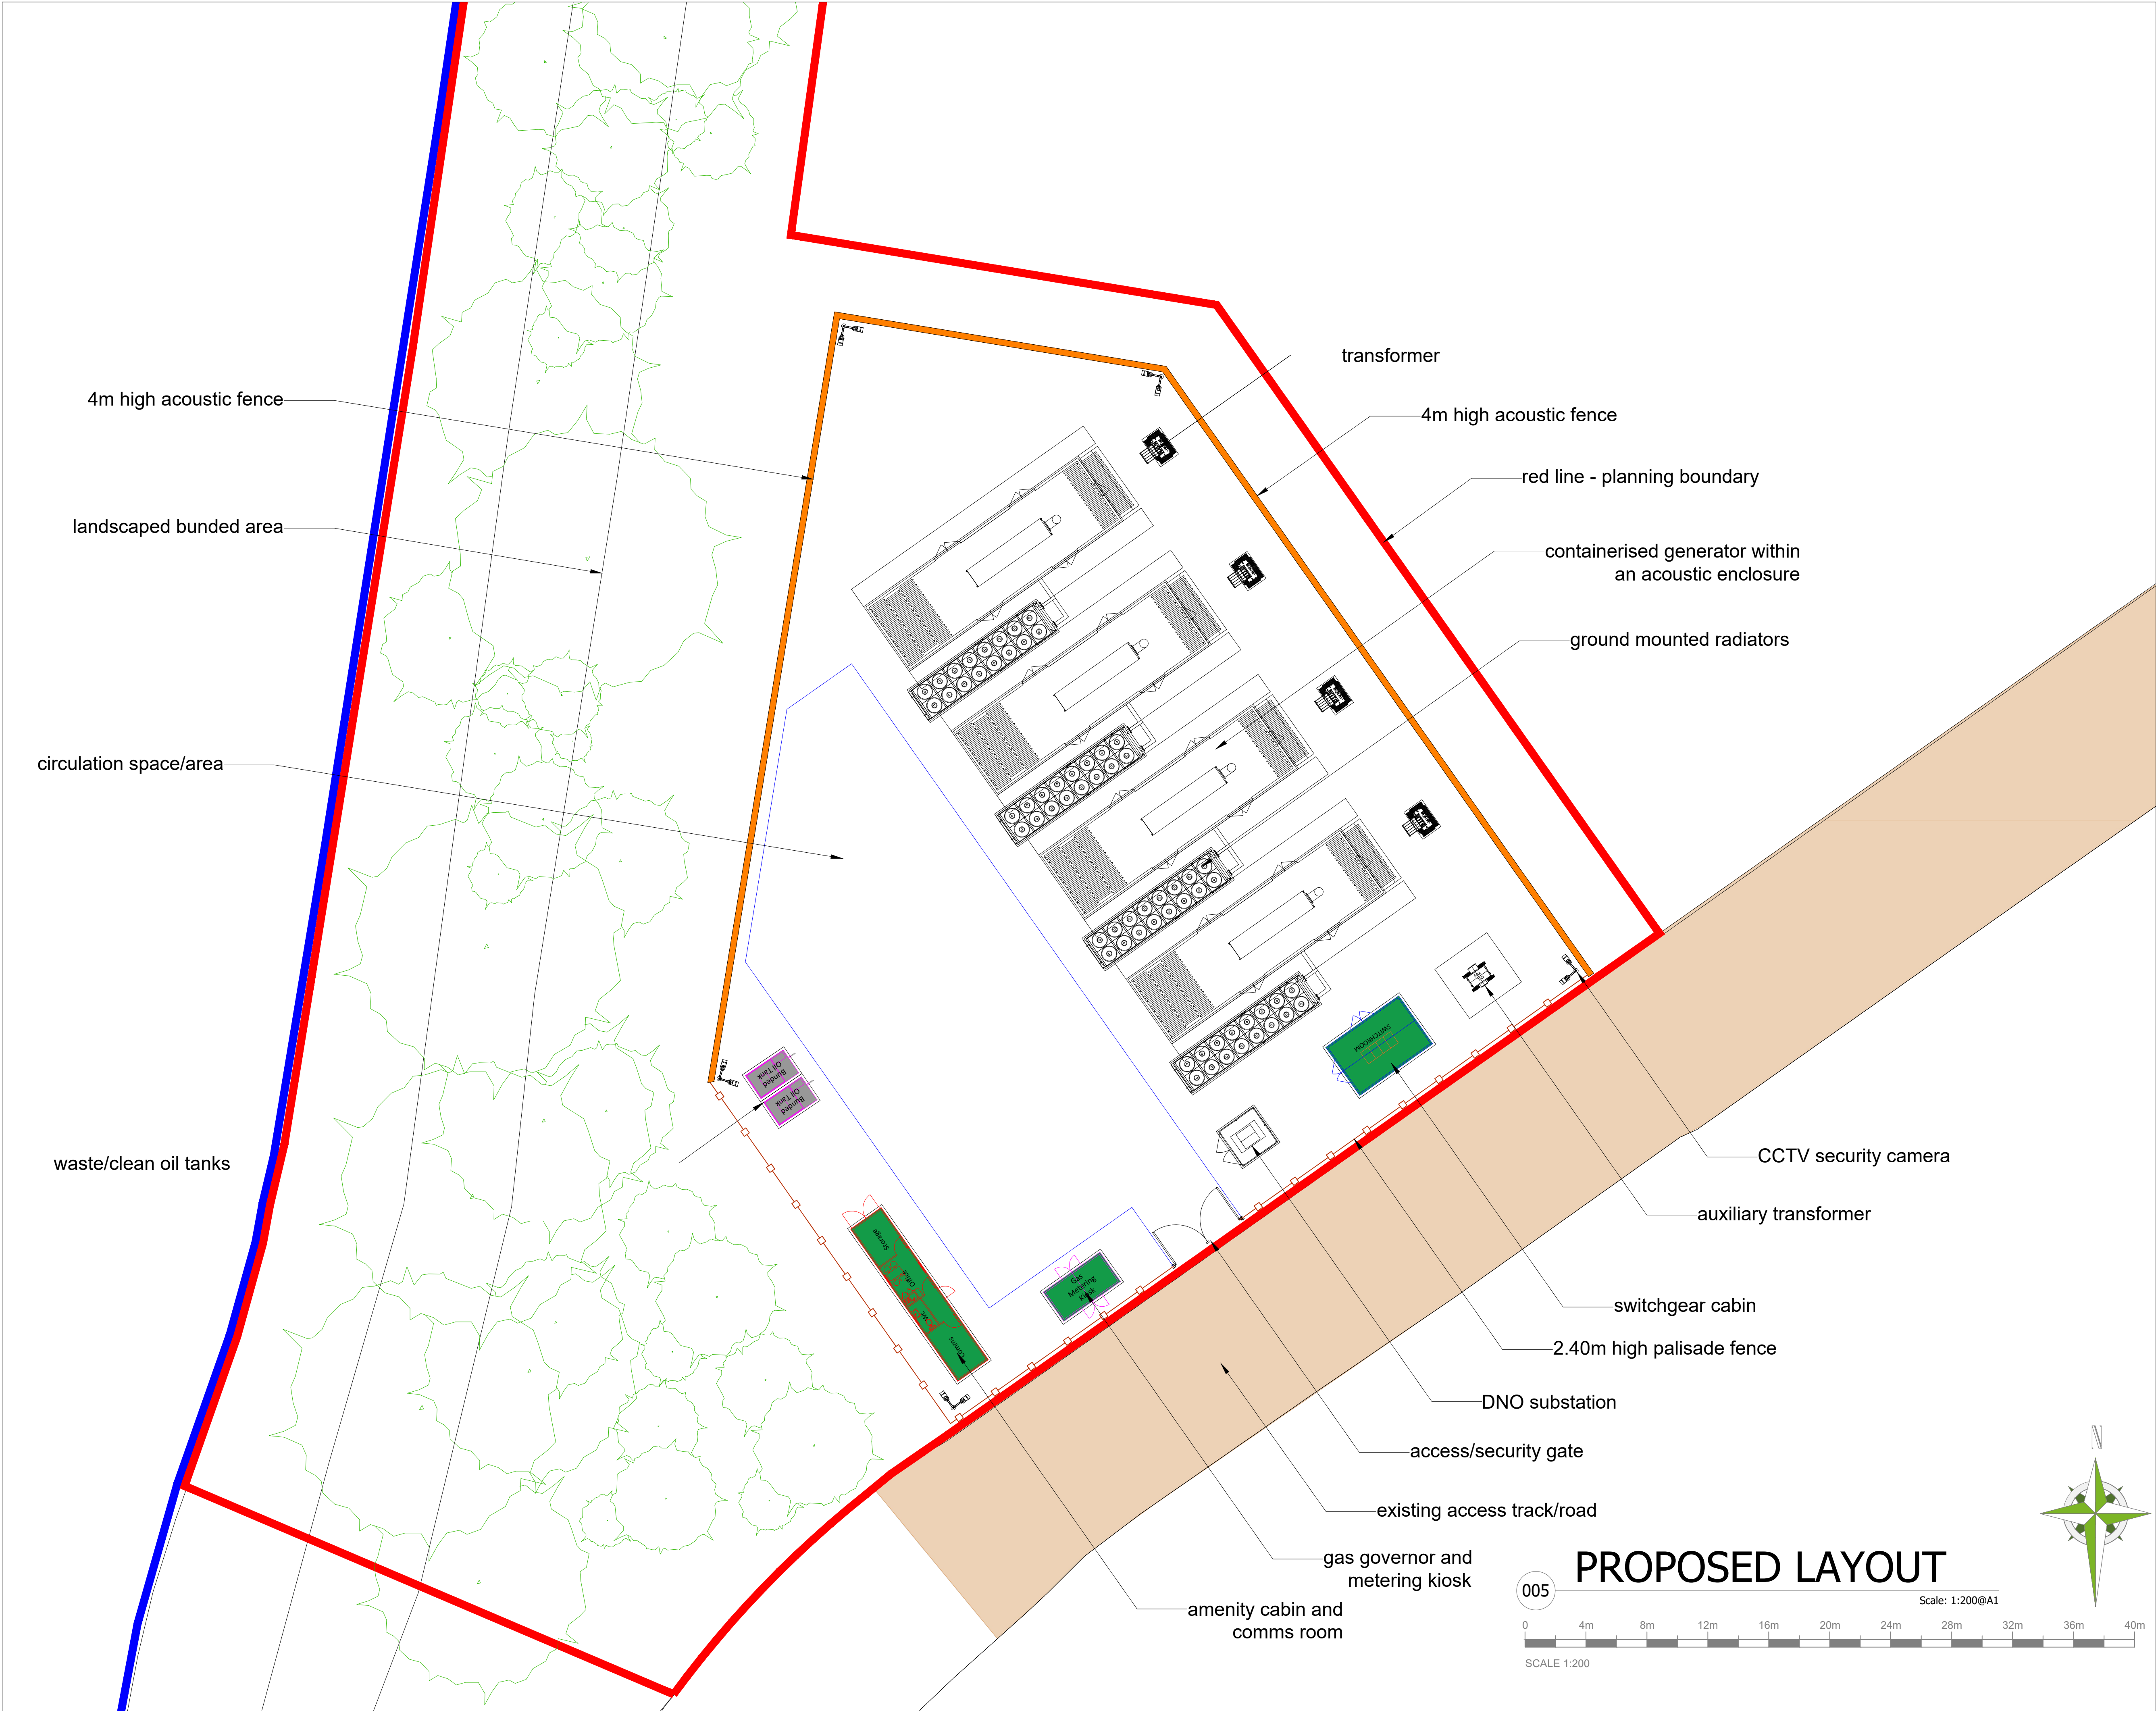

PLANNING PLAN

LEGEND:

SITE INFRASTRUCTURE:

- LANDLORDS PROPERTY
- PROPOSED SITE
- MAINTENANCE ACCESS
- PERIMETER FENCELINE
- ACOUSTIC FENCE
- EXISTING ACCESS TRACK/ROAD

- GENERATOR AND GROUND MOUNTED RADIATOR
- AUXILIARY TRANSFORMER
- TRANSFORMER
- GAS GOVERNOR AND METERING KIOSK
- AMENITY CABIN COMMS ROOM
- CLEAN/WASTE - BUNDED OIL TANKS
- SWITCH ROOM
- SUBSTATION
- CCTV COLUMN

rev	revision notes	date
REVISIONS		

Planning

ALL DIMENSIONS TO BE CHECKED ON SITE.
WORK TO FIGURED DIMENSIONS ONLY.
REPORT DISCREPANCIES TO CONRAD ENERGY LTD
AT ONCE BEFORE PROCEEDING.
COPYRIGHT ACT APPLIES



CONRAD ENERGY LIMITED
UNITS D & E, WINDRUSH COURT, BLACKLANDS WAY, ABINGDON, OX14 1TY
T: 01235 335561 E: info@conradenergy.co.uk W: www.conradenergy.co.uk

Project Title:
GENERATION COMPOUND
LAND - OFF- BURDELL ROAD
CLUMPING, FORD ARUN
498487, 102440


Drawing Title:
PROPOSED SITE LAYOUT

Scale @A1: 1:200 Date: 28.10.2021
Drawn: ST Checked: JC Rev:
Drawing No: 20014-PP-005

PROPOSED LAYOUT

005

Scale: 1:200@A1

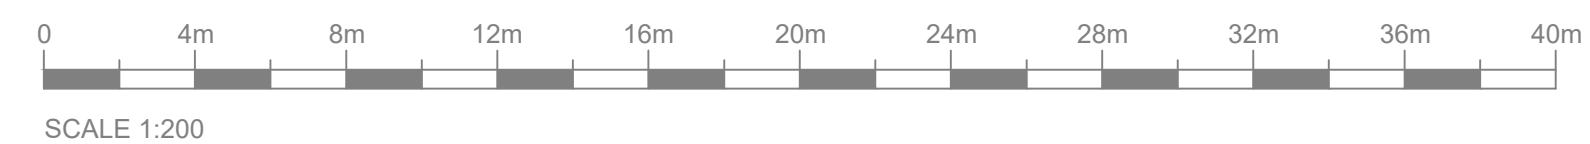

SCALE 1:200

