




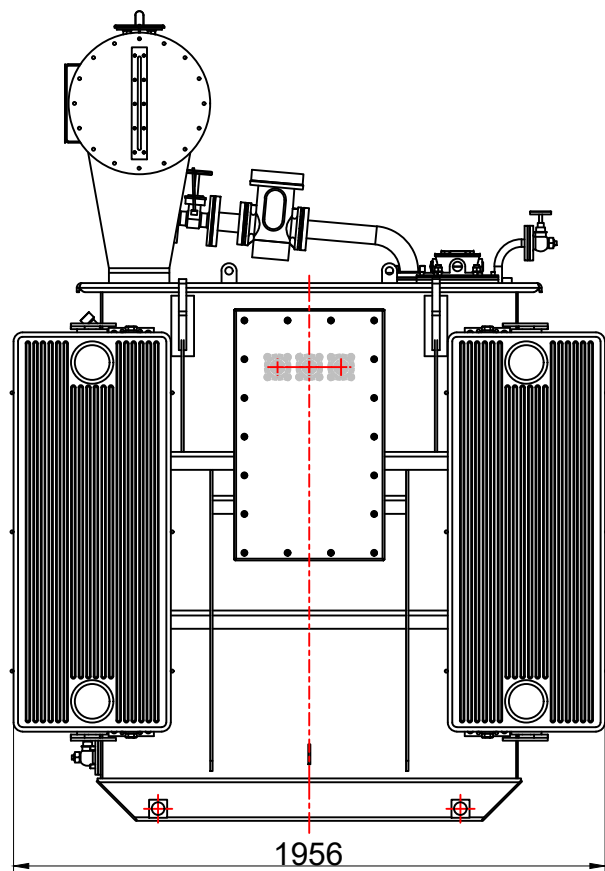


elevation

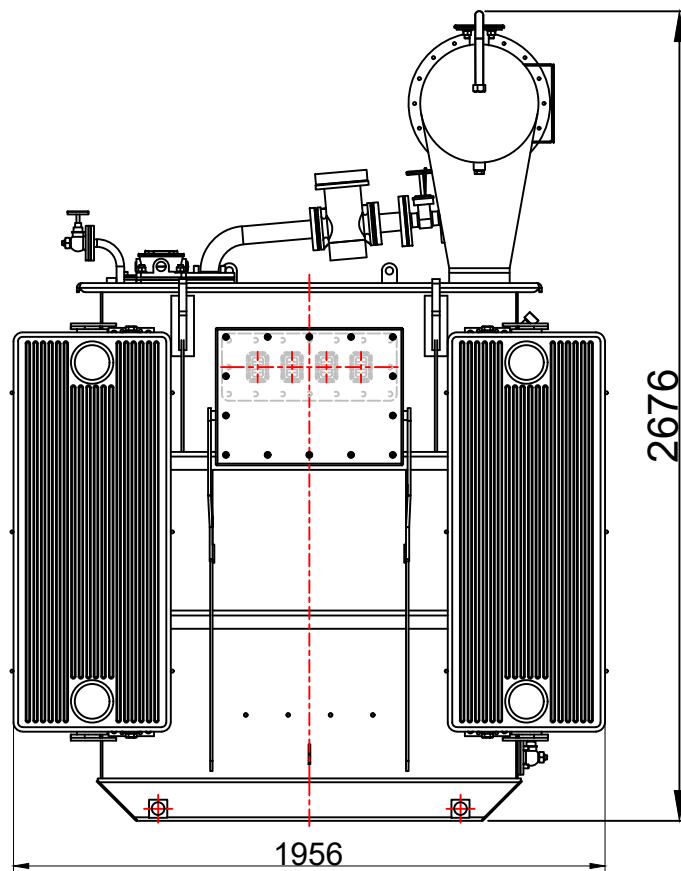

elevation

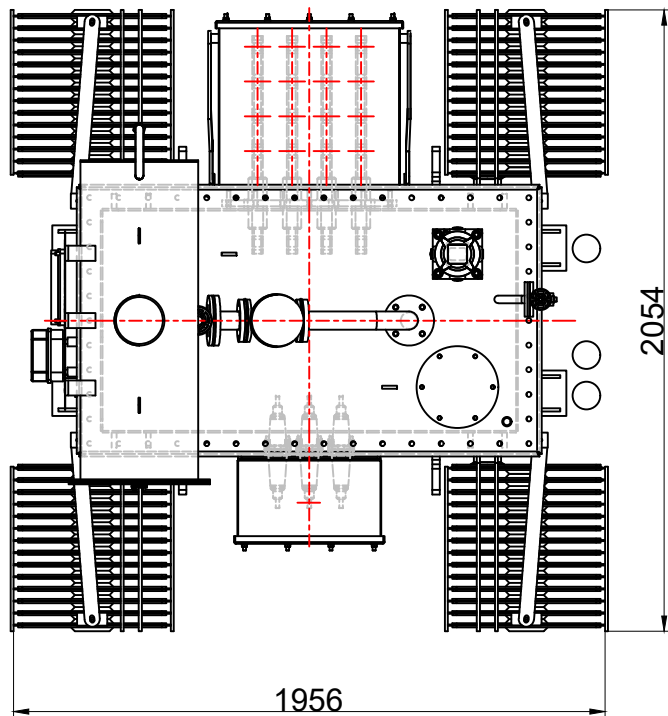

plan

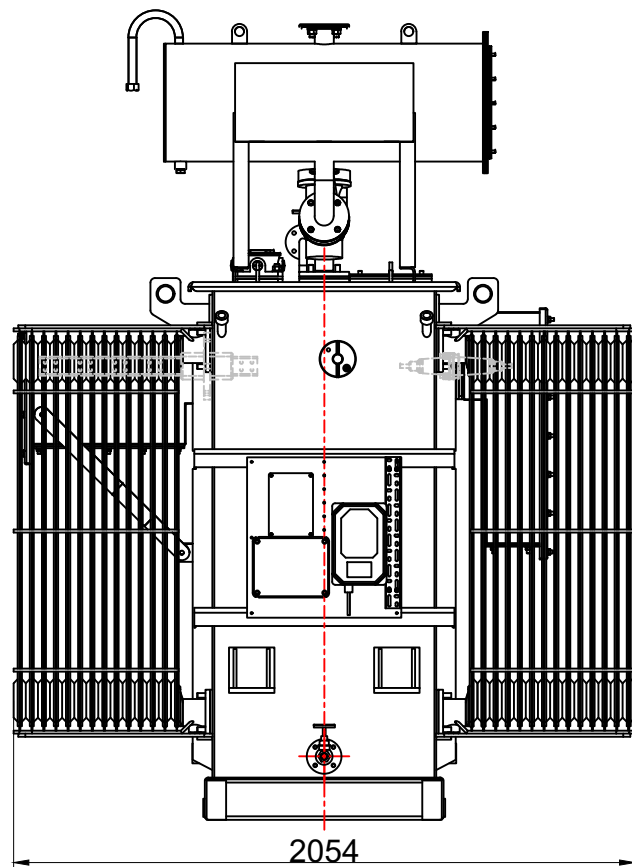

elevation



Conrad Energy, Suites D & E,
Windrush Ct, Blacklands Way, Abingdon, OX14 1SY
Tel: 01235 427290

ALL DIMENSIONS TO BE CHECKED ON SITE.
WORK TO FIGURED DIMENSIONS ONLY.
REPORT DISCREPANCIES TO CEL AT ONCE BEFORE PROCEEDING
COPYRIGHT ACT APPLIES

Planning



Rev.

· ·
· ·
· ·
· ·
· ·

Date.

· ·
· ·
· ·
· ·
· ·

By.

· ·
· ·
· ·
· ·
· ·

Project Title:

STANDARD DETAIL

Drawing Title:

Transformer

Scale: 1:25 @ A3

Date: August 2021

Drawing No:

CEL-STD-TX-150

Plot date: 22-Aug-21

Drawn: ST

Checked: JS

Rev: