


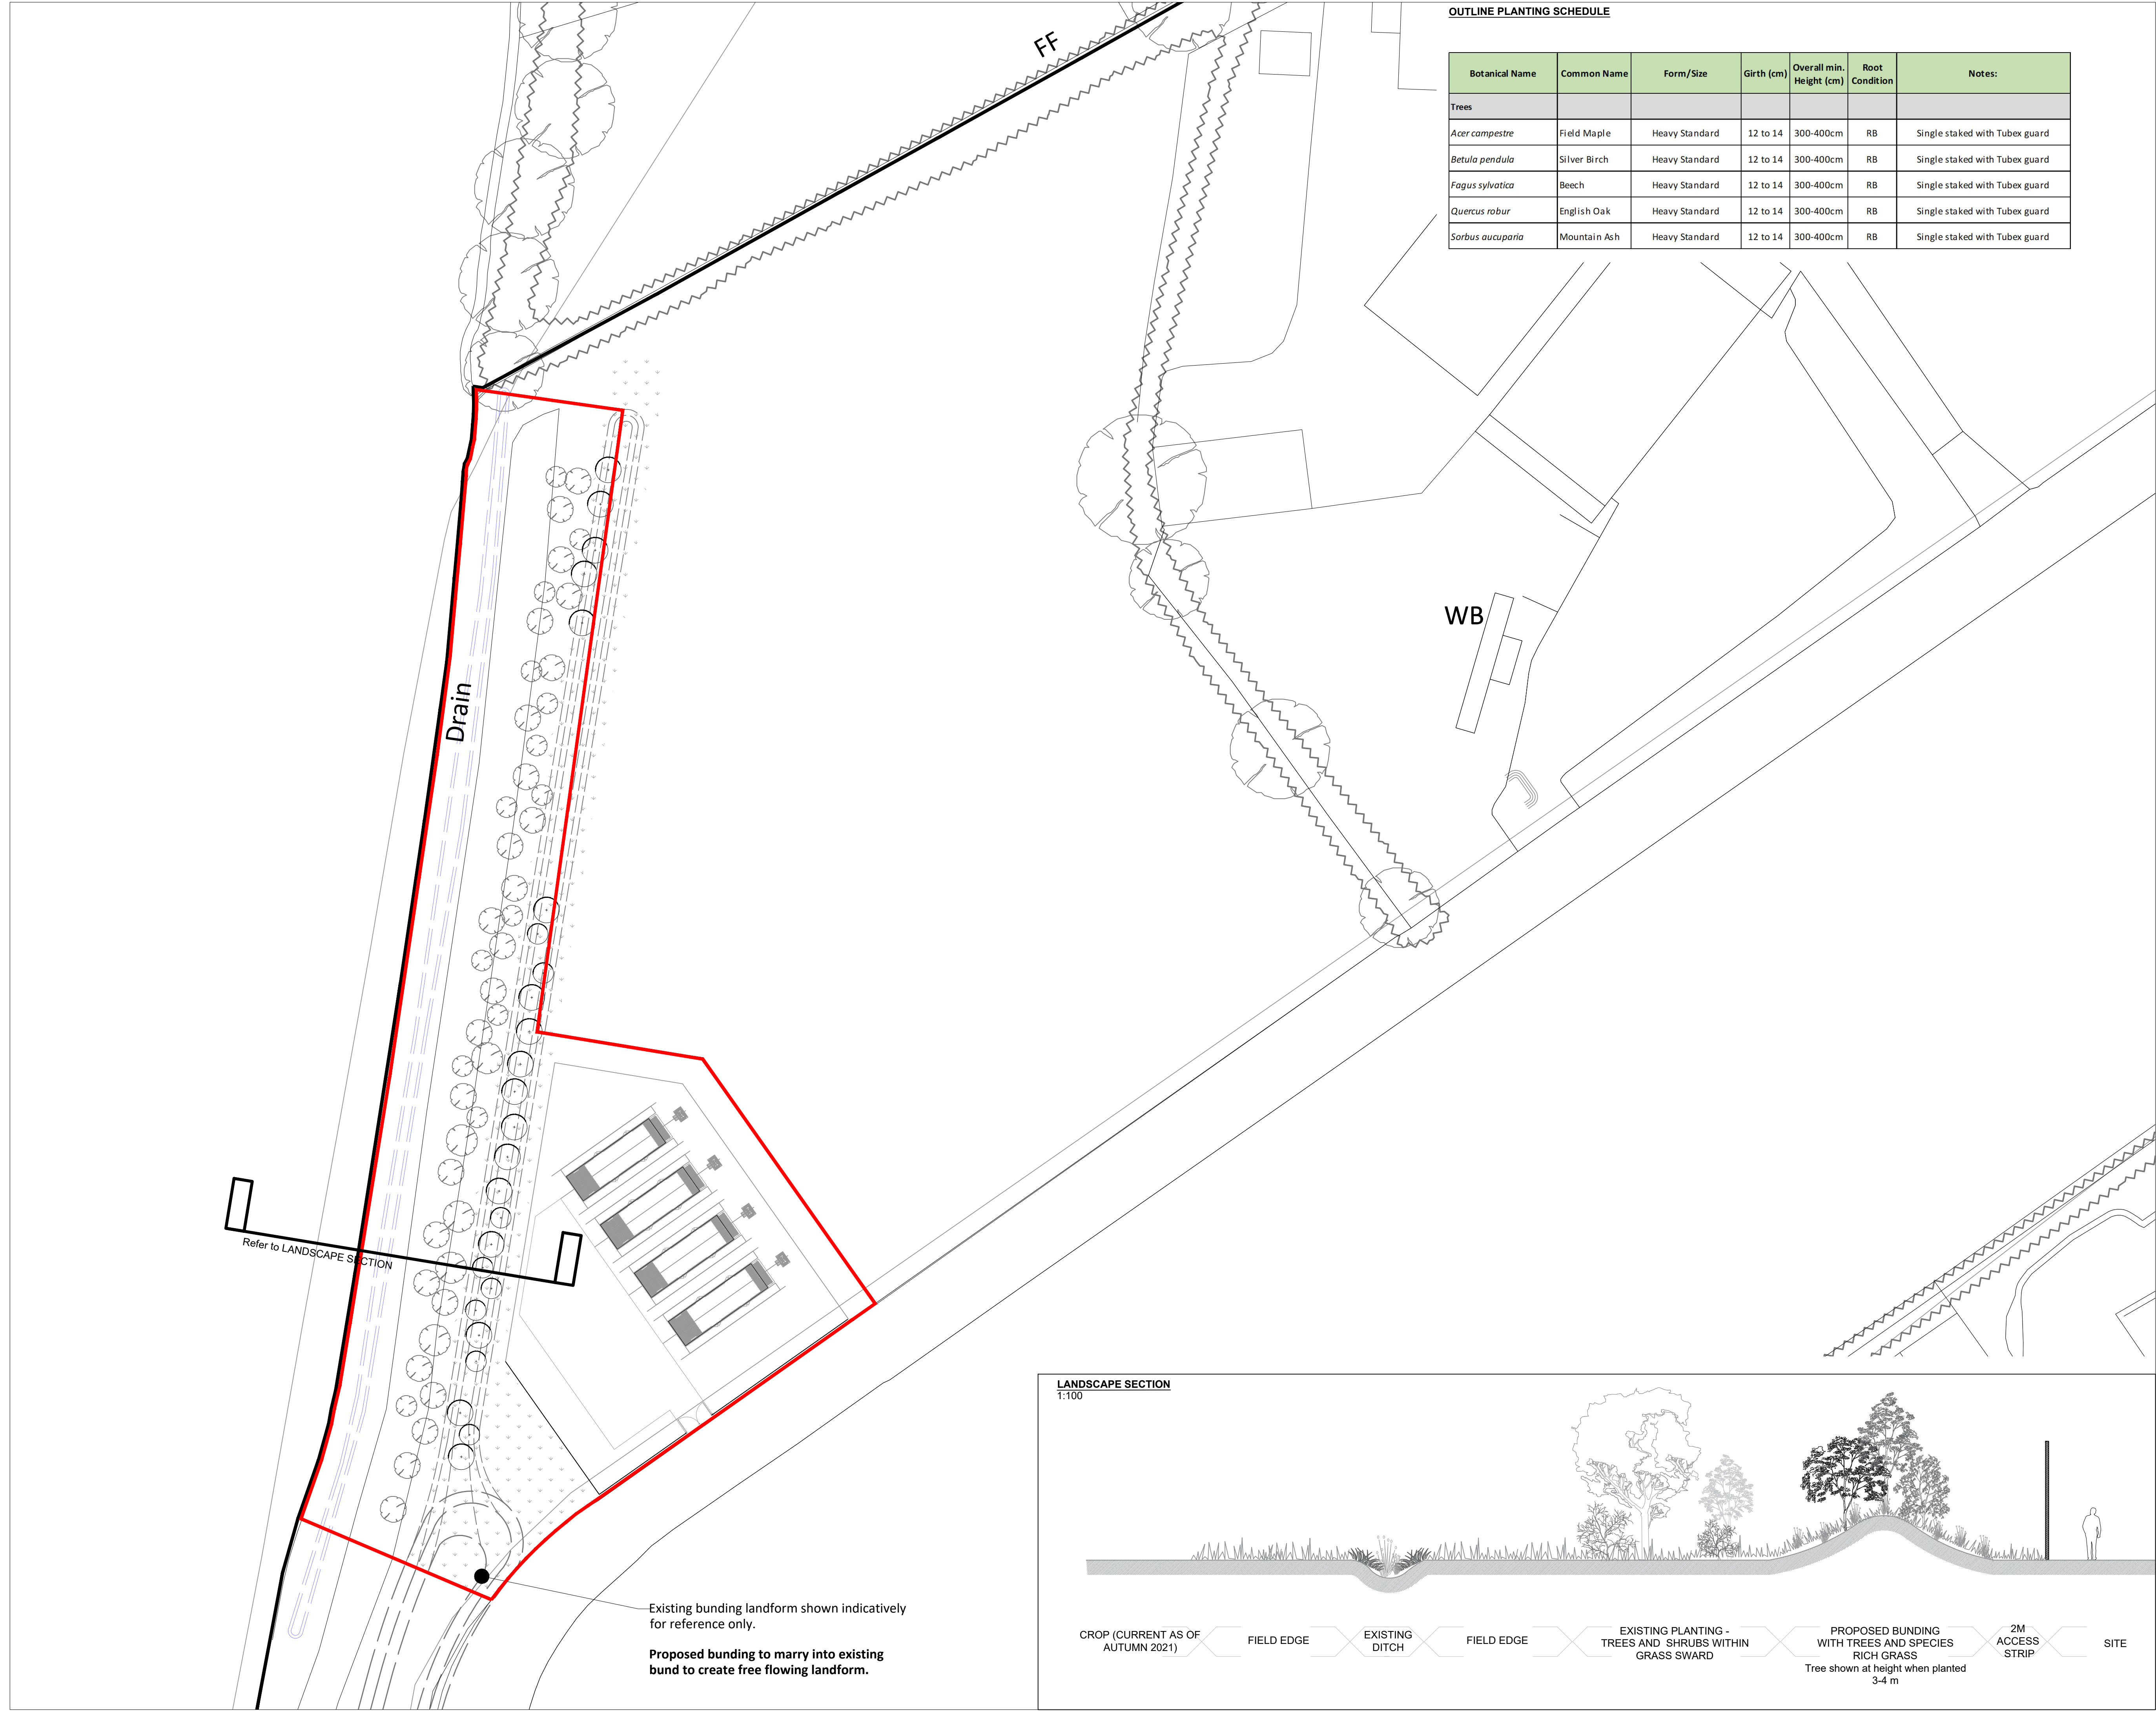

OUTLINE PLANTING SCHEDULE

Botanical Name	Common Name	Form/Size	Girth (cm)	Overall min. Height (cm)	Root Condition	Notes:
Trees						
<i>Acer campestre</i>	Field Maple	Heavy Standard	12 to 14	300-400cm	RB	Single staked with Tubex guard
<i>Betula pendula</i>	Silver Birch	Heavy Standard	12 to 14	300-400cm	RB	Single staked with Tubex guard
<i>Fagus sylvatica</i>	Beech	Heavy Standard	12 to 14	300-400cm	RB	Single staked with Tubex guard
<i>Quercus robur</i>	English Oak	Heavy Standard	12 to 14	300-400cm	RB	Single staked with Tubex guard
<i>Sorbus aucuparia</i>	Mountain Ash	Heavy Standard	12 to 14	300-400cm	RB	Single staked with Tubex guard

- GENERAL NOTES:
- ALL DIMENSIONS AND LEVELS SHALL BE CHECKED ON SITE PRIOR TO CONSTRUCTION WORK COMMENCING.
 - ALL LANDSCAPE DRAWINGS TO BE READ IN CONJUNCTION WITH ALL RELEVANT ENGINEER'S AND ARCHITECT'S DRAWINGS AND SPECIFICATIONS.
 - ALL DRAWINGS TO BE READ IN CONJUNCTION WITH THE LANDSCAPE SPECIFICATION.
 - ANY DISCREPANCY CONCERNING THE DRAWINGS SHOULD BE REFERRED TO THE CA IMMEDIATELY.
 - ALL DIMENSIONS IN MILLIMETRES UNLESS NOTED OTHERWISE.
 - ALL LEVELS IN METRES.
 - DO NOT SCALE OFF THIS DRAWING.
 - EXISTING SERVICE ALIGNMENTS SHALL BE CHECKED ON SITE BY THE CONTRACTOR PRIOR TO CONSTRUCTION WORK COMMENCING.

LEGEND

Existing Trees
Shown illustratively from aerial photography

Existing hedgerows and understorey
Shown illustratively from aerial photography

Existing drainage ditch

PROPOSED FEATURES AND SOFTWORKS


Bunding
2m high bunding along western edge of site
Bund formation outside of existing RPA's of trees

Proposed Tree
Refer to planting schedule

Odd number groups of 1, 3 or 5 of the following species:

- Acer campestre*
- Betula pendula*
- Fagus sylvatica*
- Quercus robur*
- Sorbus aucuparia*

Species rich grassland
To bund and disturbed ground
Germinal: WFG20 Eco Species Rich Lawn or acceptable equivalent

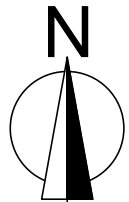

Rev:	Date:	Description:	Drawn	Ch'd
A	03.11.21	Red line amended	EV	JS
B	19.01.22	Updated section	EV	JS

THE Landmark PRACTICE

Hope Chapel House
Hope Chapel Hill
Hotwells
Bristol BS8 4ND
United Kingdom
Tel: +44 (0)117 923 0455
enquiries@thelandmarkpractice.com
www.thelandmarkpractice.com

CLIENT
CONRAD ENERGY
PROJECT
BILSHAM

TITLE
LANDSCAPE_GENERAL_ARRANGEMENT & ELEVATION

Status: PLANNING	Drawn: JS	Checked: JH
Scale: 1:500@A1	Date: 18.10.21	Approved: GM
Drawing Number:	3453_L_GA_0_01	Rev: B