



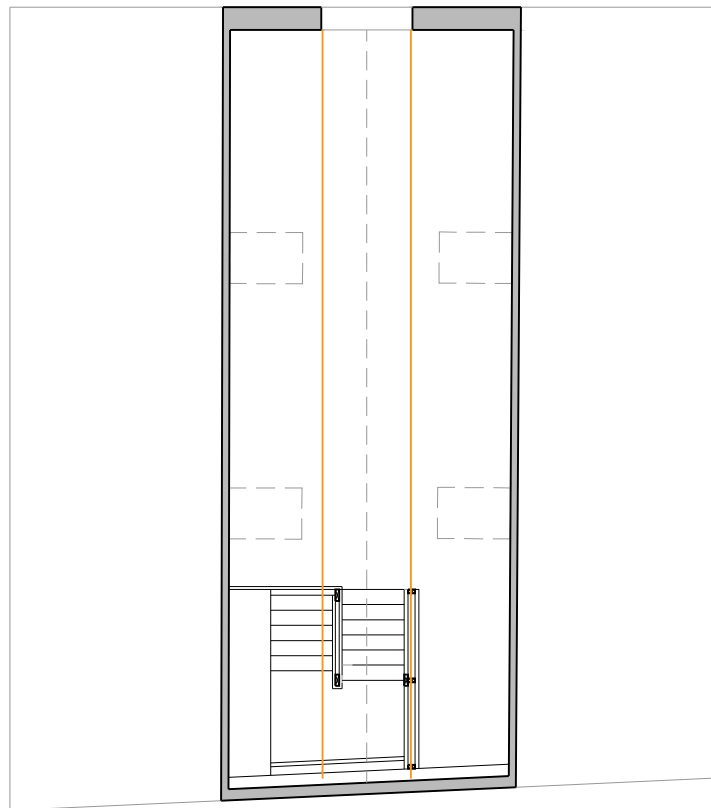

EXISTING FIRST FLOOR PLAN

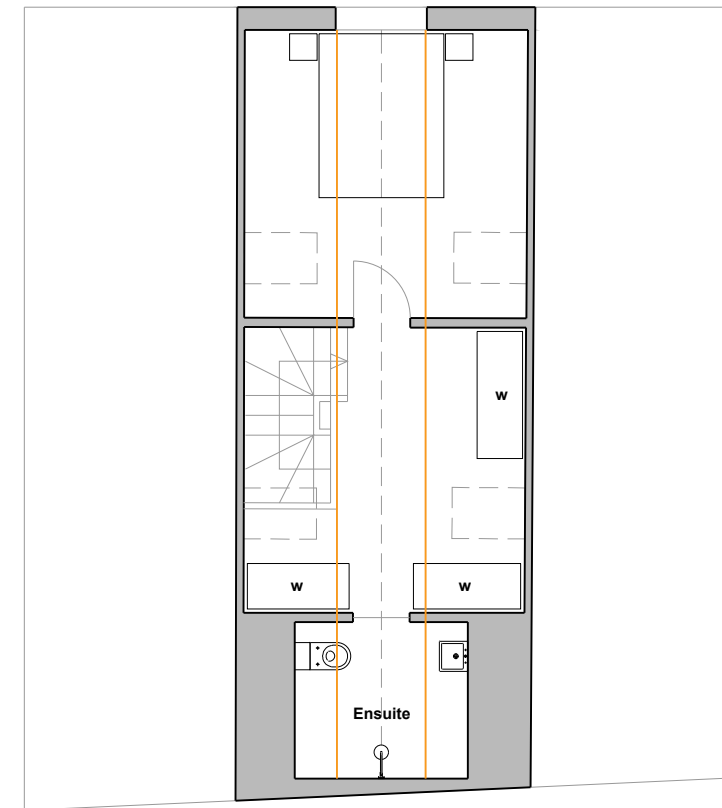

PROPOSED FIRST FLOOR PLAN

— DENOTES 1800mm HEADROOM

FIRST FLOOR PLANS
SCALE 1:100 @ a3

