


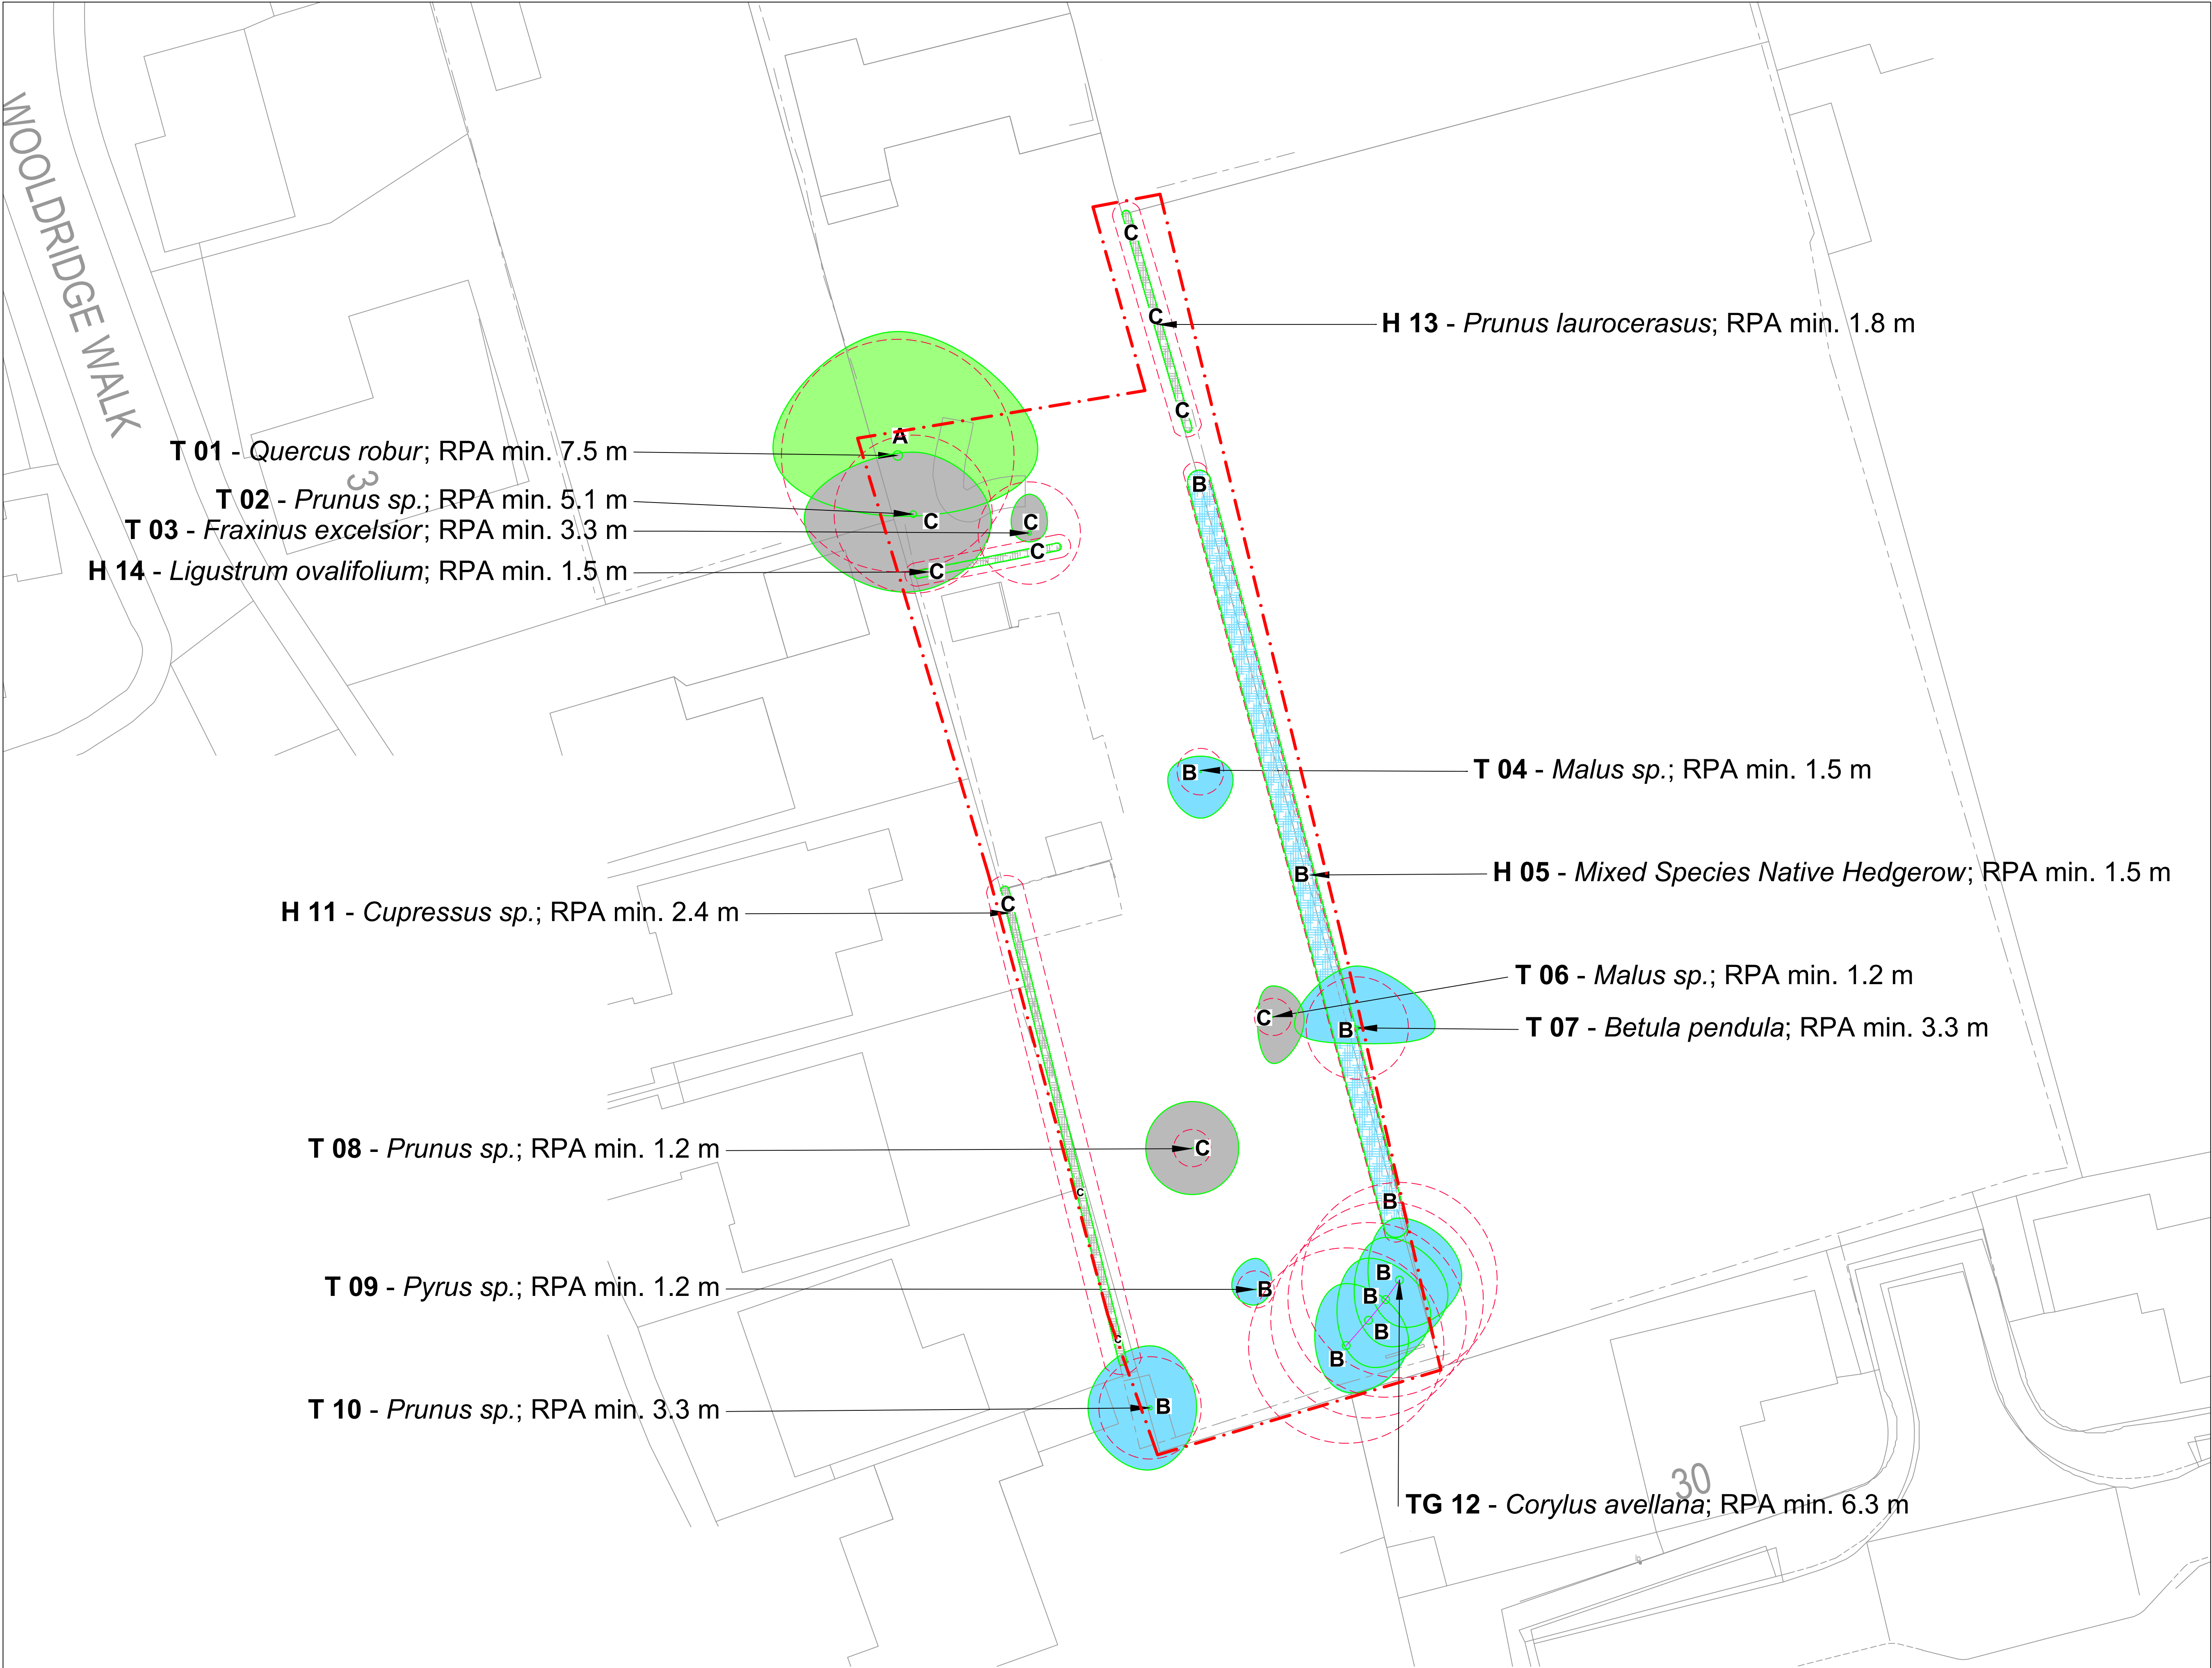

Legend

T02 Tree and Shrub Numbers.

Tree Root Protection Areas
Tree Root Protection Areas calculated and specified in accordance with BS 5837:2012 - 'Trees in Relation to Design, Demolition and Construction - Recommendations'.

Category A Trees
Trees of High Quality and Value.

Category B Trees
Trees of Moderate Quality and Value.

Category C Trees
Trees of Low Quality and Value.

Category B Hedgerow
Hedgerows of Moderate Quality and Value.


Category C Hedgerow
Hedgerows of Low Quality and Value.

Survey Boundary

Notes:
1. Drawing to be read in colour.
2. For details of existing trees and vegetation refer to: LLD2505-ARB-SCH-001 - Existing Tree Schedule.

Planning Issue

Rev	Description	Date	Initials
00	Planning Issue	19.11.21	WM

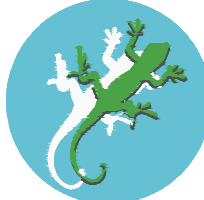 **LIZARD**
Landscape Design and Ecology
The Old Bank, 34 South Street, Tarring, Worthing, West Sussex, BN14 7LH
T. 01903 216033 E. lizardlandscape@btconnect.com W. lizardlandscape.co.uk

Client
Spruce Town Planning

Project Title and Location
Wren Cottage
Climping, West Sussex

Drawing Title
Tree Constraints Plan

Scale
1:200 @A1

Drawn
WM

Approved
GS

Date
19.11.2021

Drawing No
LLD2505-ARB-DWG-001

Revision
00

Tree Constraints Plan
Wren Cottage, Climping, West Sussex

