


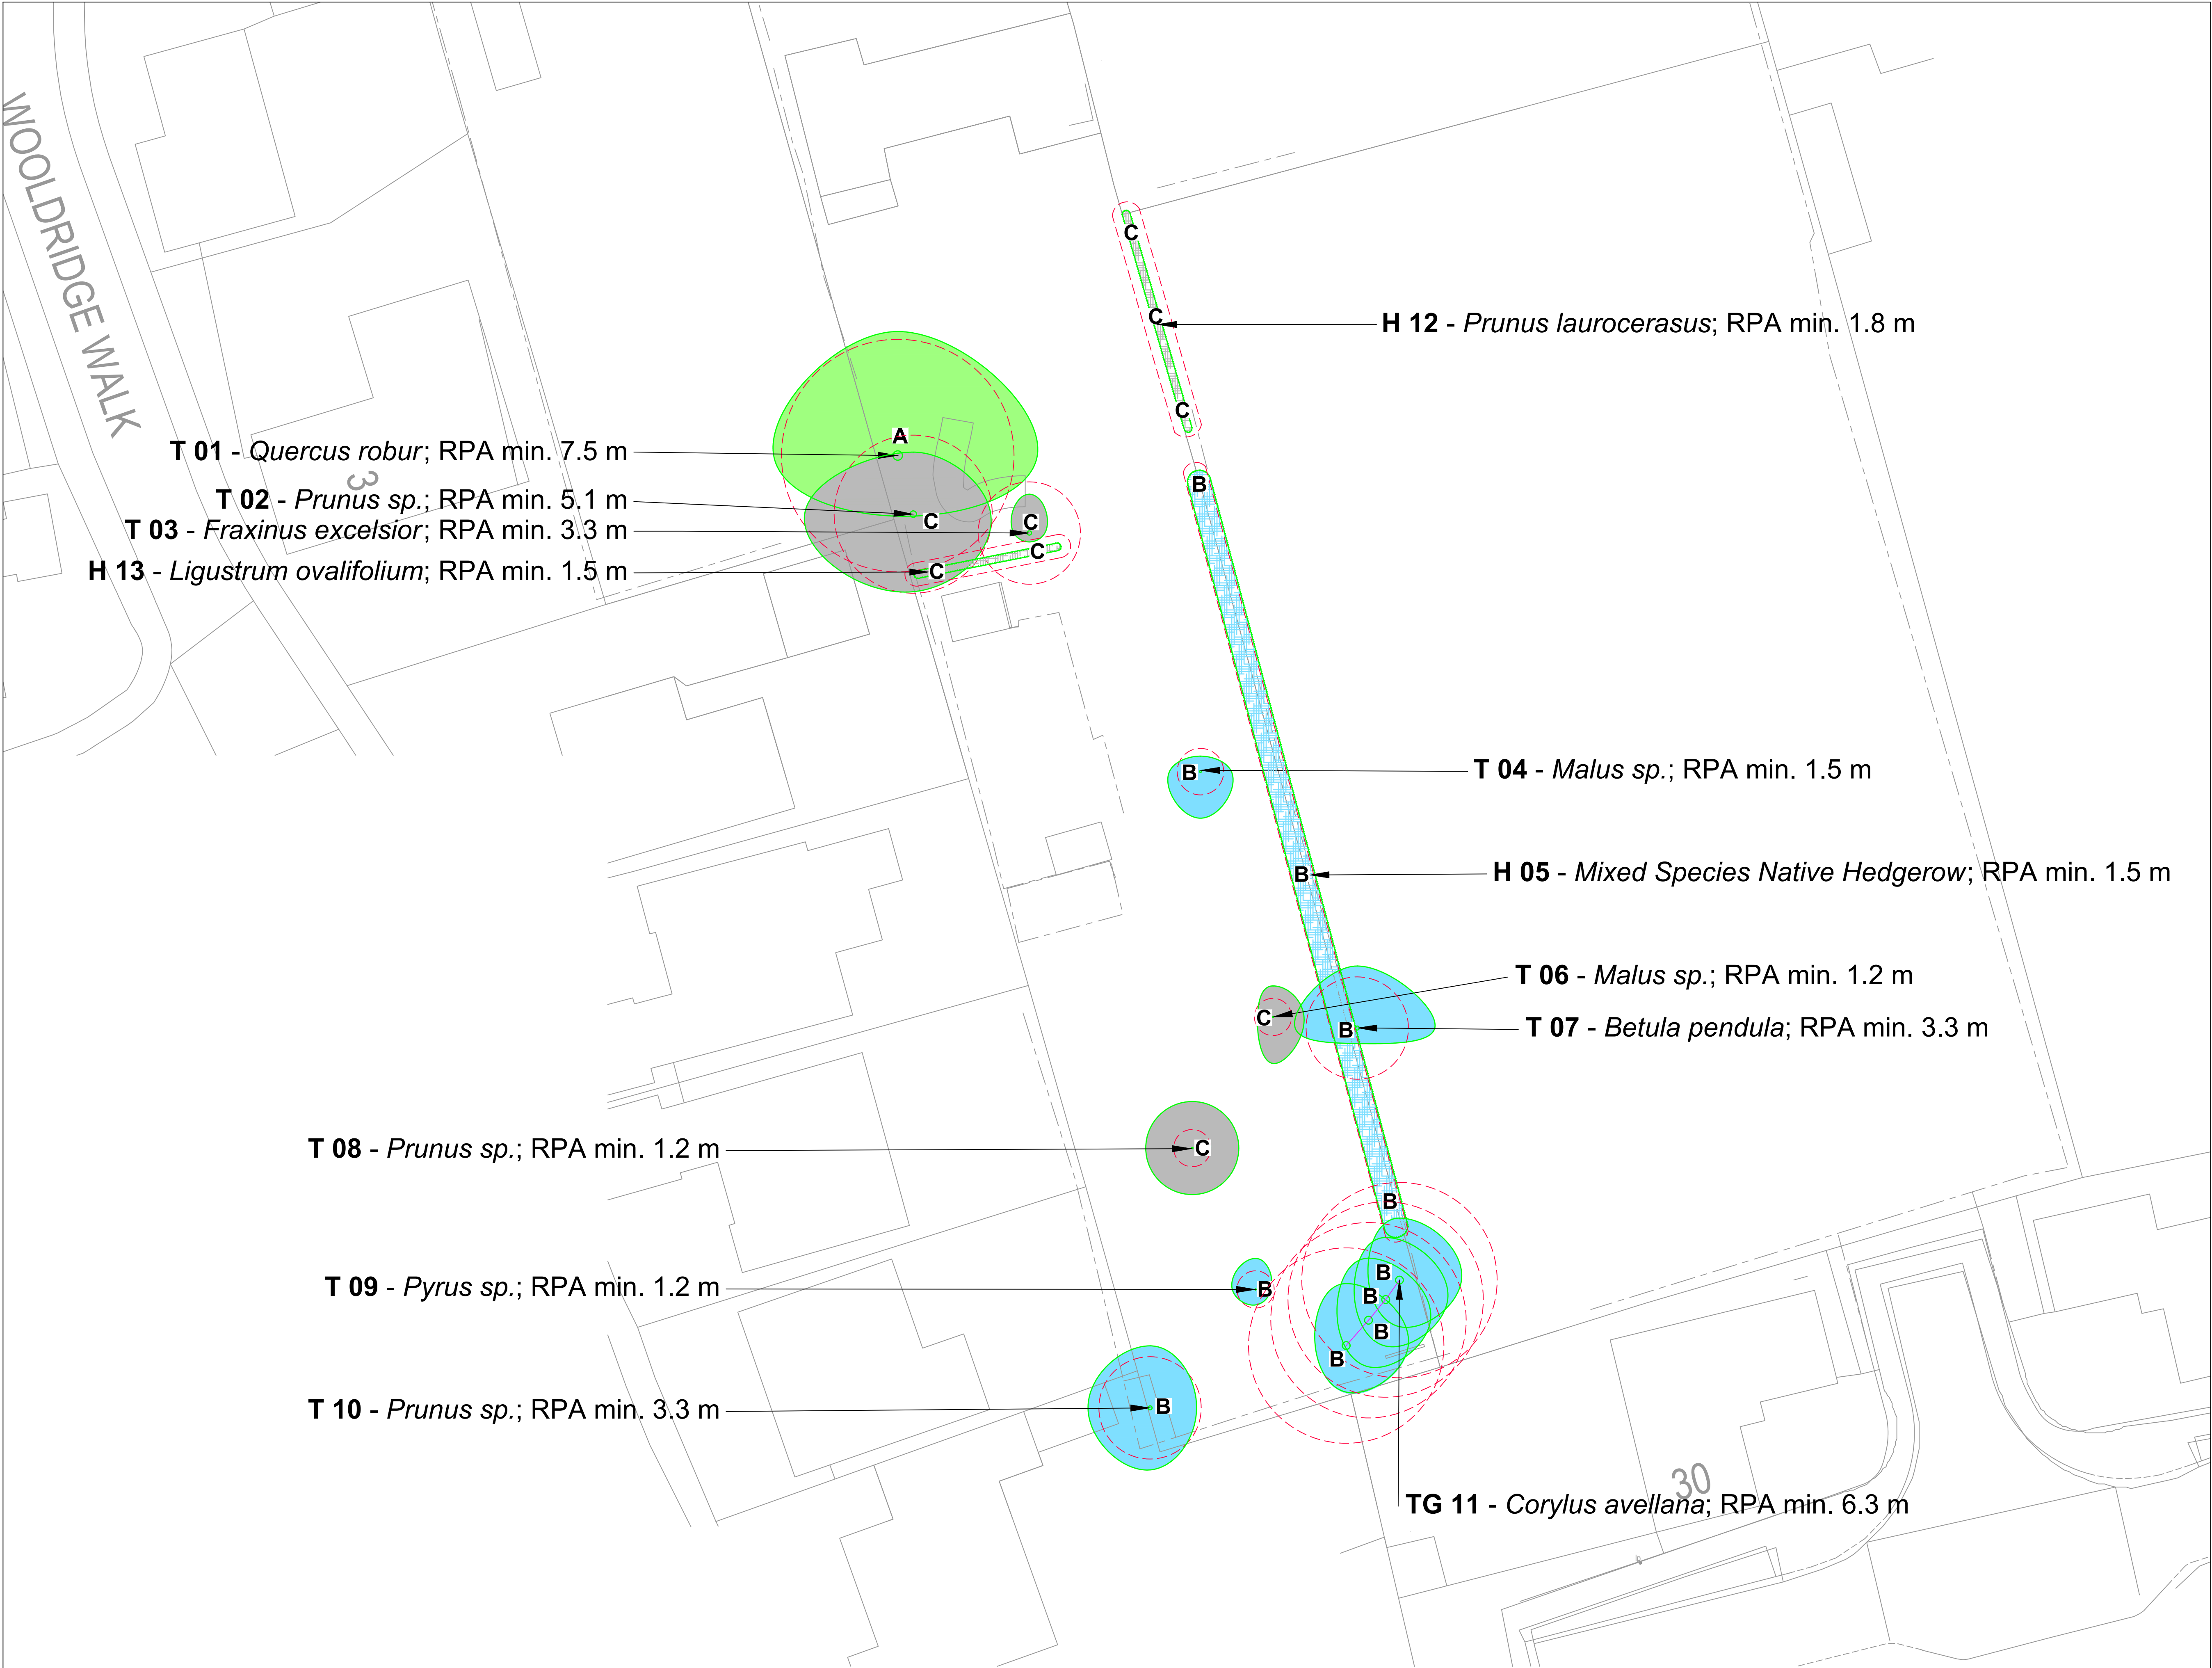

Legend

T02 Tree and Shrub Numbers.

Tree Root Protection Areas
Tree Root Protection Areas calculated and specified in accordance with BS 5837:2012 - 'Trees in Relation to Design, Demolition and Construction - Recommendations'.

Category A Trees
Trees of High Quality and Value.

Category B Trees
Trees of Moderate Quality and Value.

Category C Trees
Trees of Low Quality and Value.


Category B Hedgerow
Hedgerows of Moderate Quality and Value.

Category C Hedgerow
Hedgerows of Low Quality and Value.

Notes:
1. Drawing to be read in colour.
2. For details of existing trees and vegetation refer to: LLD1963-ARB-SCH-001 - Existing Tree Schedule.

Planning Issue

Rev	Description	Date	Initials
01	Planning Issue	13.12.21	WM
00	Planning Issue	19.11.21	WM

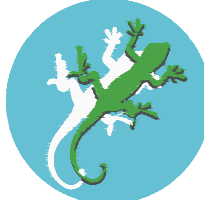
 **LIZARD**
Landscape Design and Ecology
The Old Bank, 34 South Street, Tarring, Worthing, West Sussex, BN14 7LH
T. 01903 216033 E. lizardlandscape@btconnect.com W. lizardlandscapeology.com

Client
Spruce Town Planning

Project Title and Location
Wren Cottage
Climping, West Sussex

Drawing Title
Tree Constraints Plan

Scale 1:200 @A1	Drawn WM	Approved GS	Date 13.12.2021
Drawing No LLD2505-ARB-DWG-001	Revision 01		

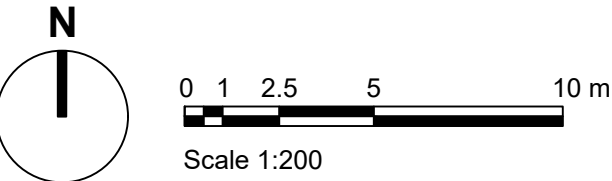

Tree Constraints Plan
Wren Cottage, Climping, West Sussex