


PROPOSED CAR CHARGING PLAN
(1:100)

Notes

THIS DRAWING IS THE COPYRIGHT OF VIVID DESIGN STUDIO LTD AND MUST NOT BE COPIED, ALTERED OR REPRODUCED IN ANY WAY NEITHER PASSED TO A THIRD PARTY WITHOUT THEIR WRITTEN PERMISSION.

DIMENSIONS TO BE CHECKED ON SITE BEFORE COMMENCING WORK AND ANY DISCREPANCIES SHALL BE REPORTED TO THE DESIGNER. FIGURED DIMENSIONS MUST BE TAKEN IN PREFERENCE TO SCALED DIMENSIONS.

Rev:-	Description:-	Date:-	Chkd by:-

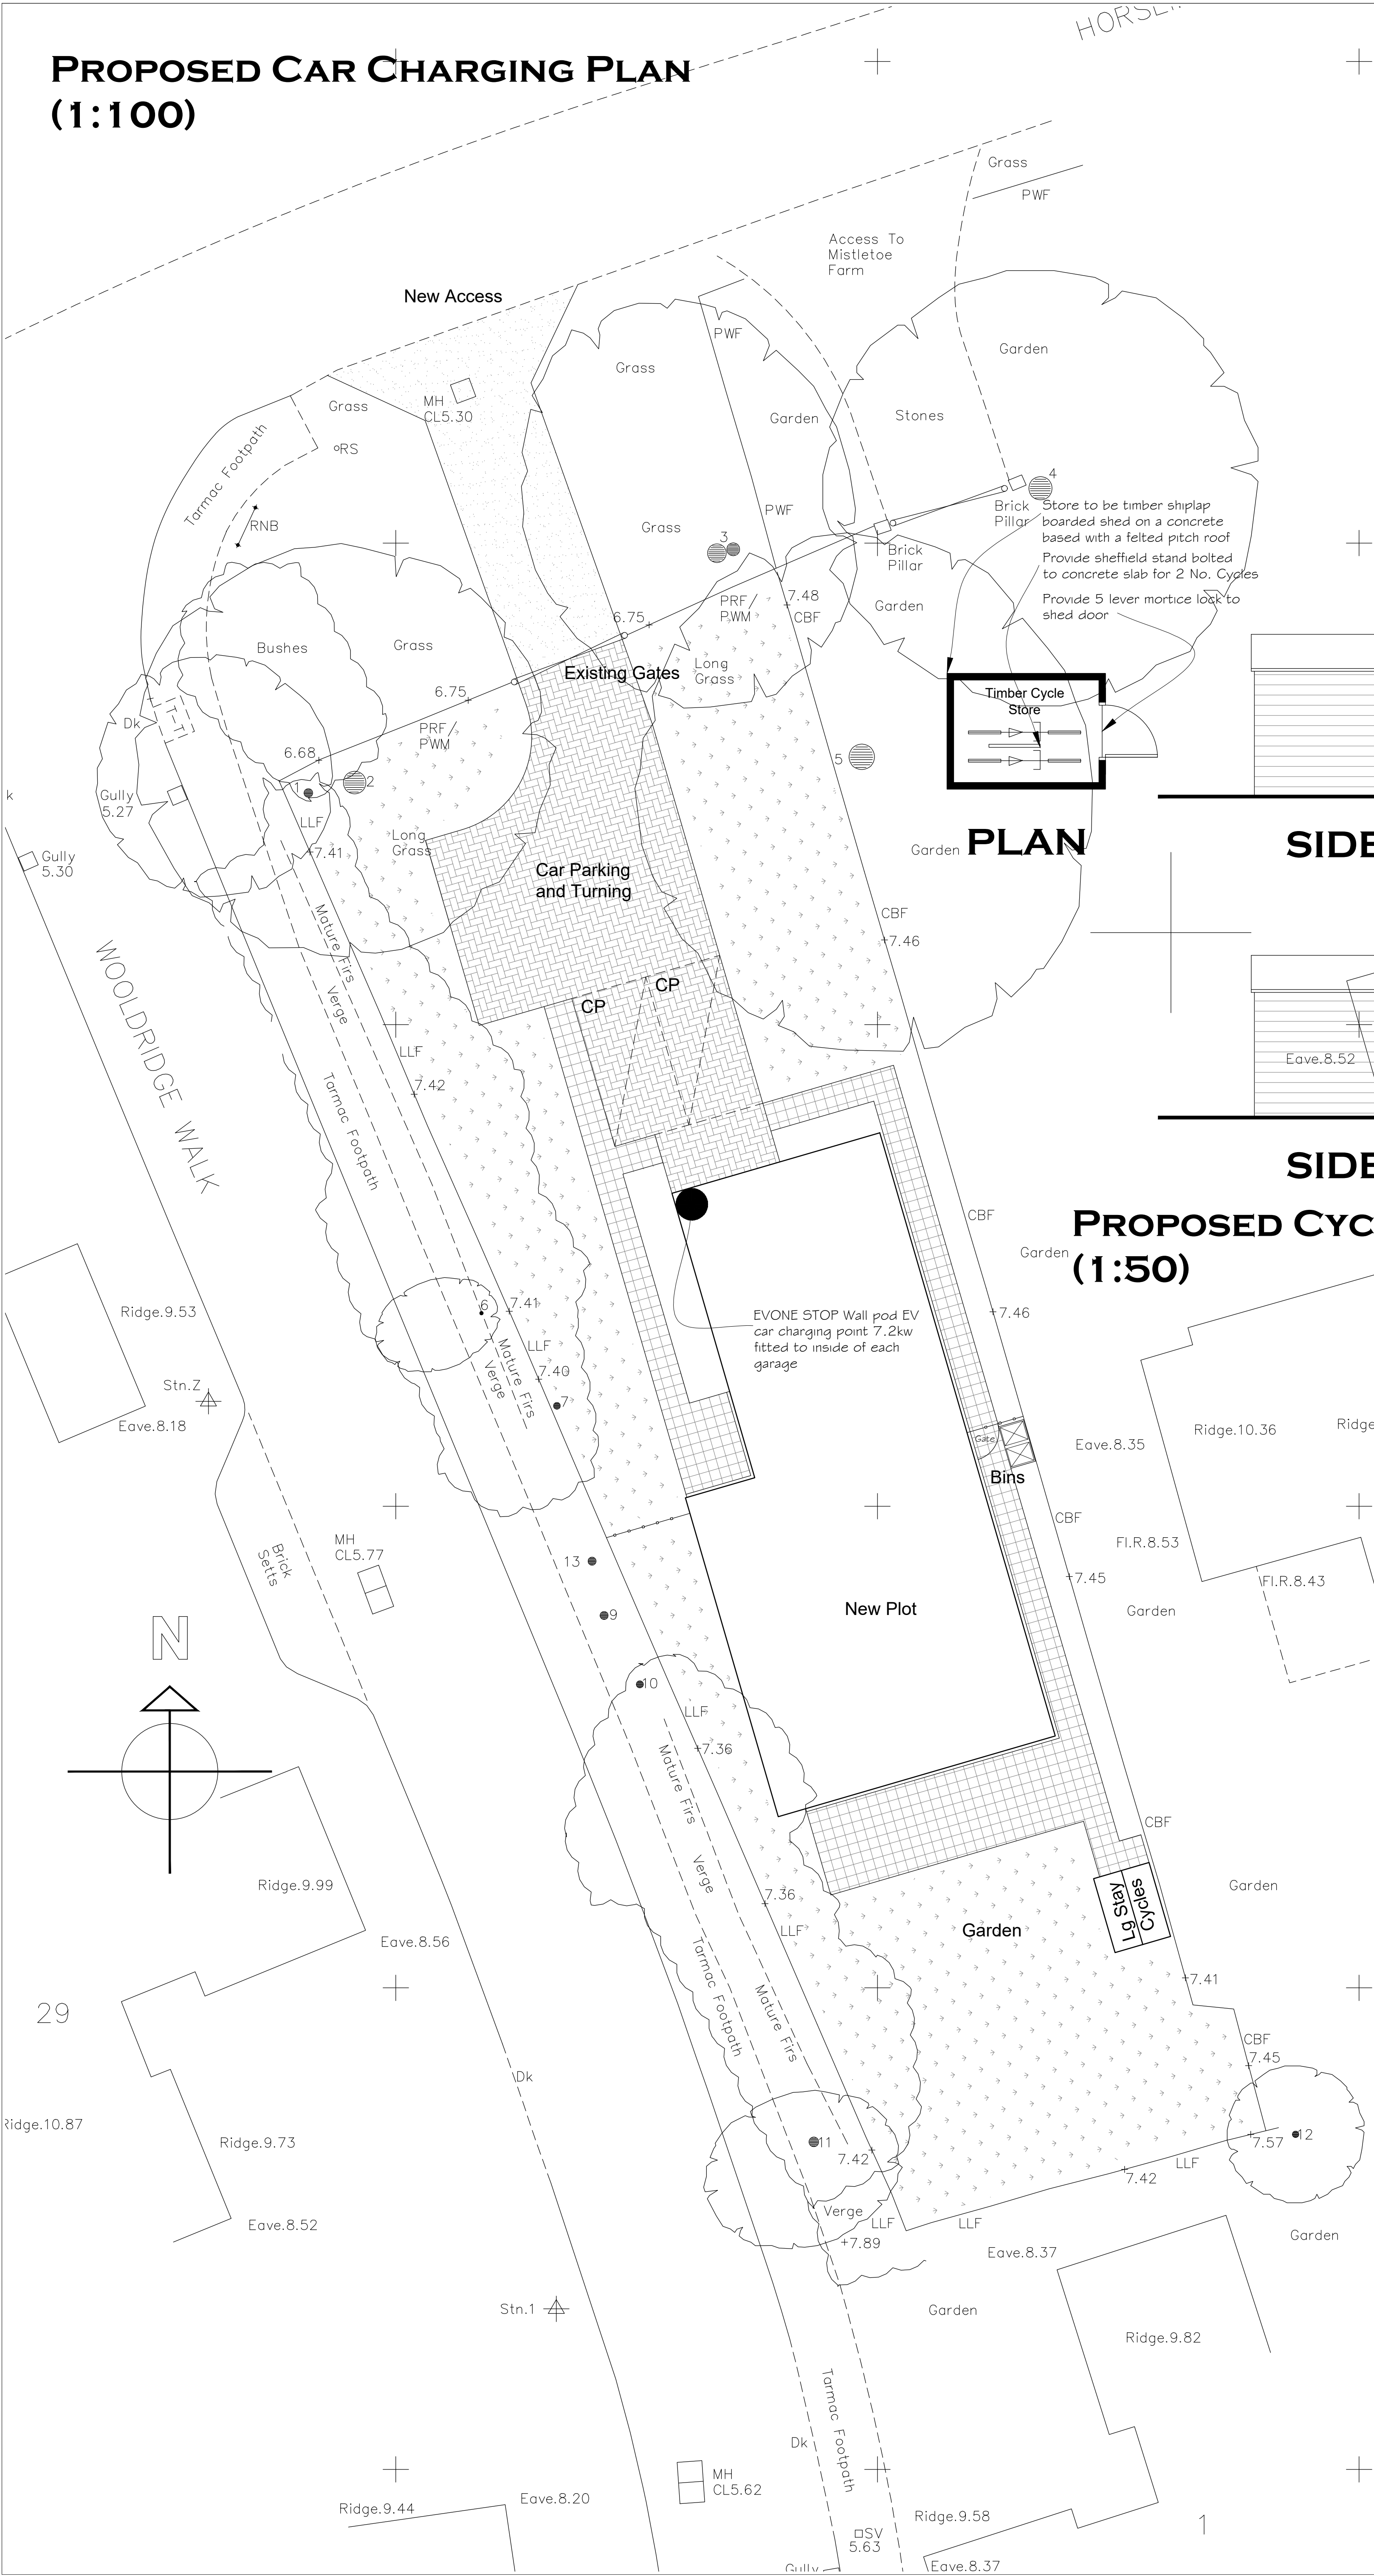

PLAN

SIDE

FRONT


SIDE

REAR

PROPOSED CYCLE STORE DETAILS
(1:50)

MISTLETOE FARM

VIVID
design studio

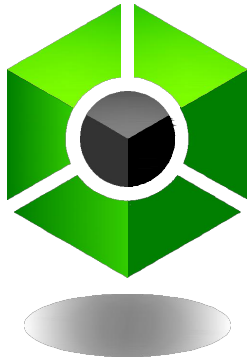

The Barn, Calcot Mount Business Park, Calcot Lane,
Curdridge, Southampton, Hampshire, SO32 2BN
Tel: 01489 786670
Email: info@vividdesignstudio.co.uk
Website: www.vividdesignstudio.co.uk

Project:-	Proposed Residential Development Land Adjacent to Mistletoe Farm Horsemere Green Lane Climping		
Title:-	Proposed Cycle Stores & Car Charging Plan		
Client:-	Merlin Homes (Southern) Ltd		
Scale:-	1:50, 1:100 (@A1)		
Drawn By:-	PJD	Checked By:-	
Date:-	10/11/21	Date:-	
Job.No:-	210030	Drg.No:-	02