



Proposed two bay garage.


Front elevation

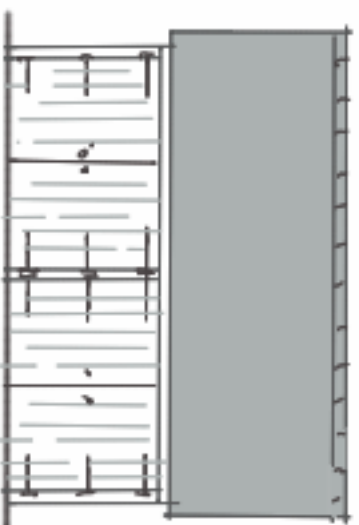

Rear elevation

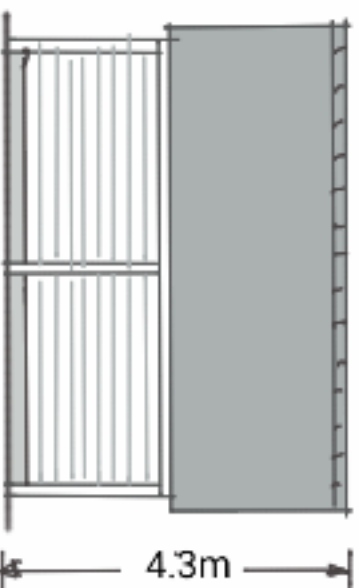


Plan view

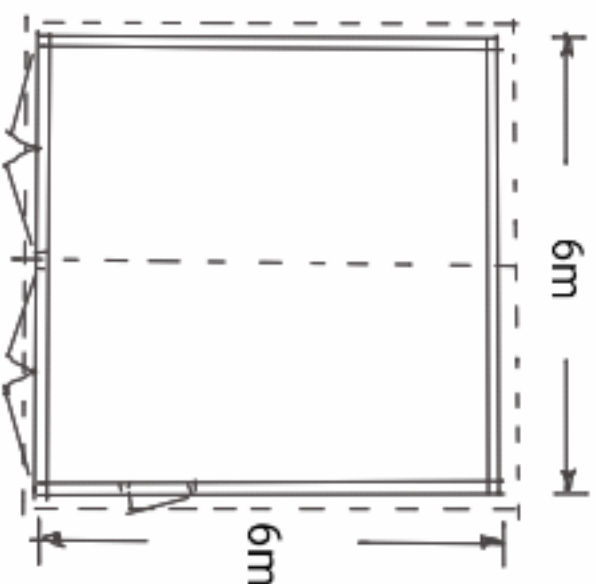

Right side elevation



Left side elevation

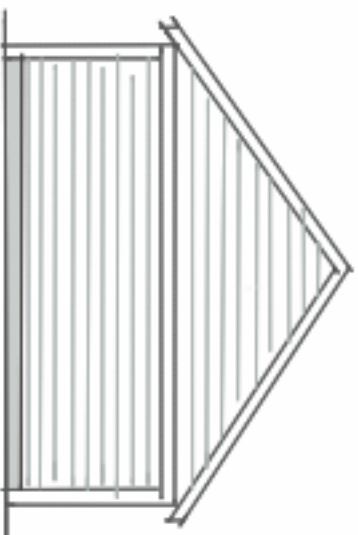

Materials :

150mm X 150mm prime green oak
Morticer & tenon joints secured
with oak pegs.

200mm x 50 mm curved corner
braces

100mm x 50mm softwood C16
studwork infills.

1 50mm X 50mm softwood C24
roof rafters and ties coach
bolted together.

230mm x 25 mm softwood or
oak feather edge boarding.

Optional extras :

Oak or softwood bespoke
garage doors.

Windows and side door

Staircase/ loft room.

Log store.

Date : 10/ 1 /22

Scale : 1/100

Client :

Mr & Mrs Hickey

Address :

1-2 Kents dairy cottages,
Brockpit lane,Climping,
BN17 5QU

