


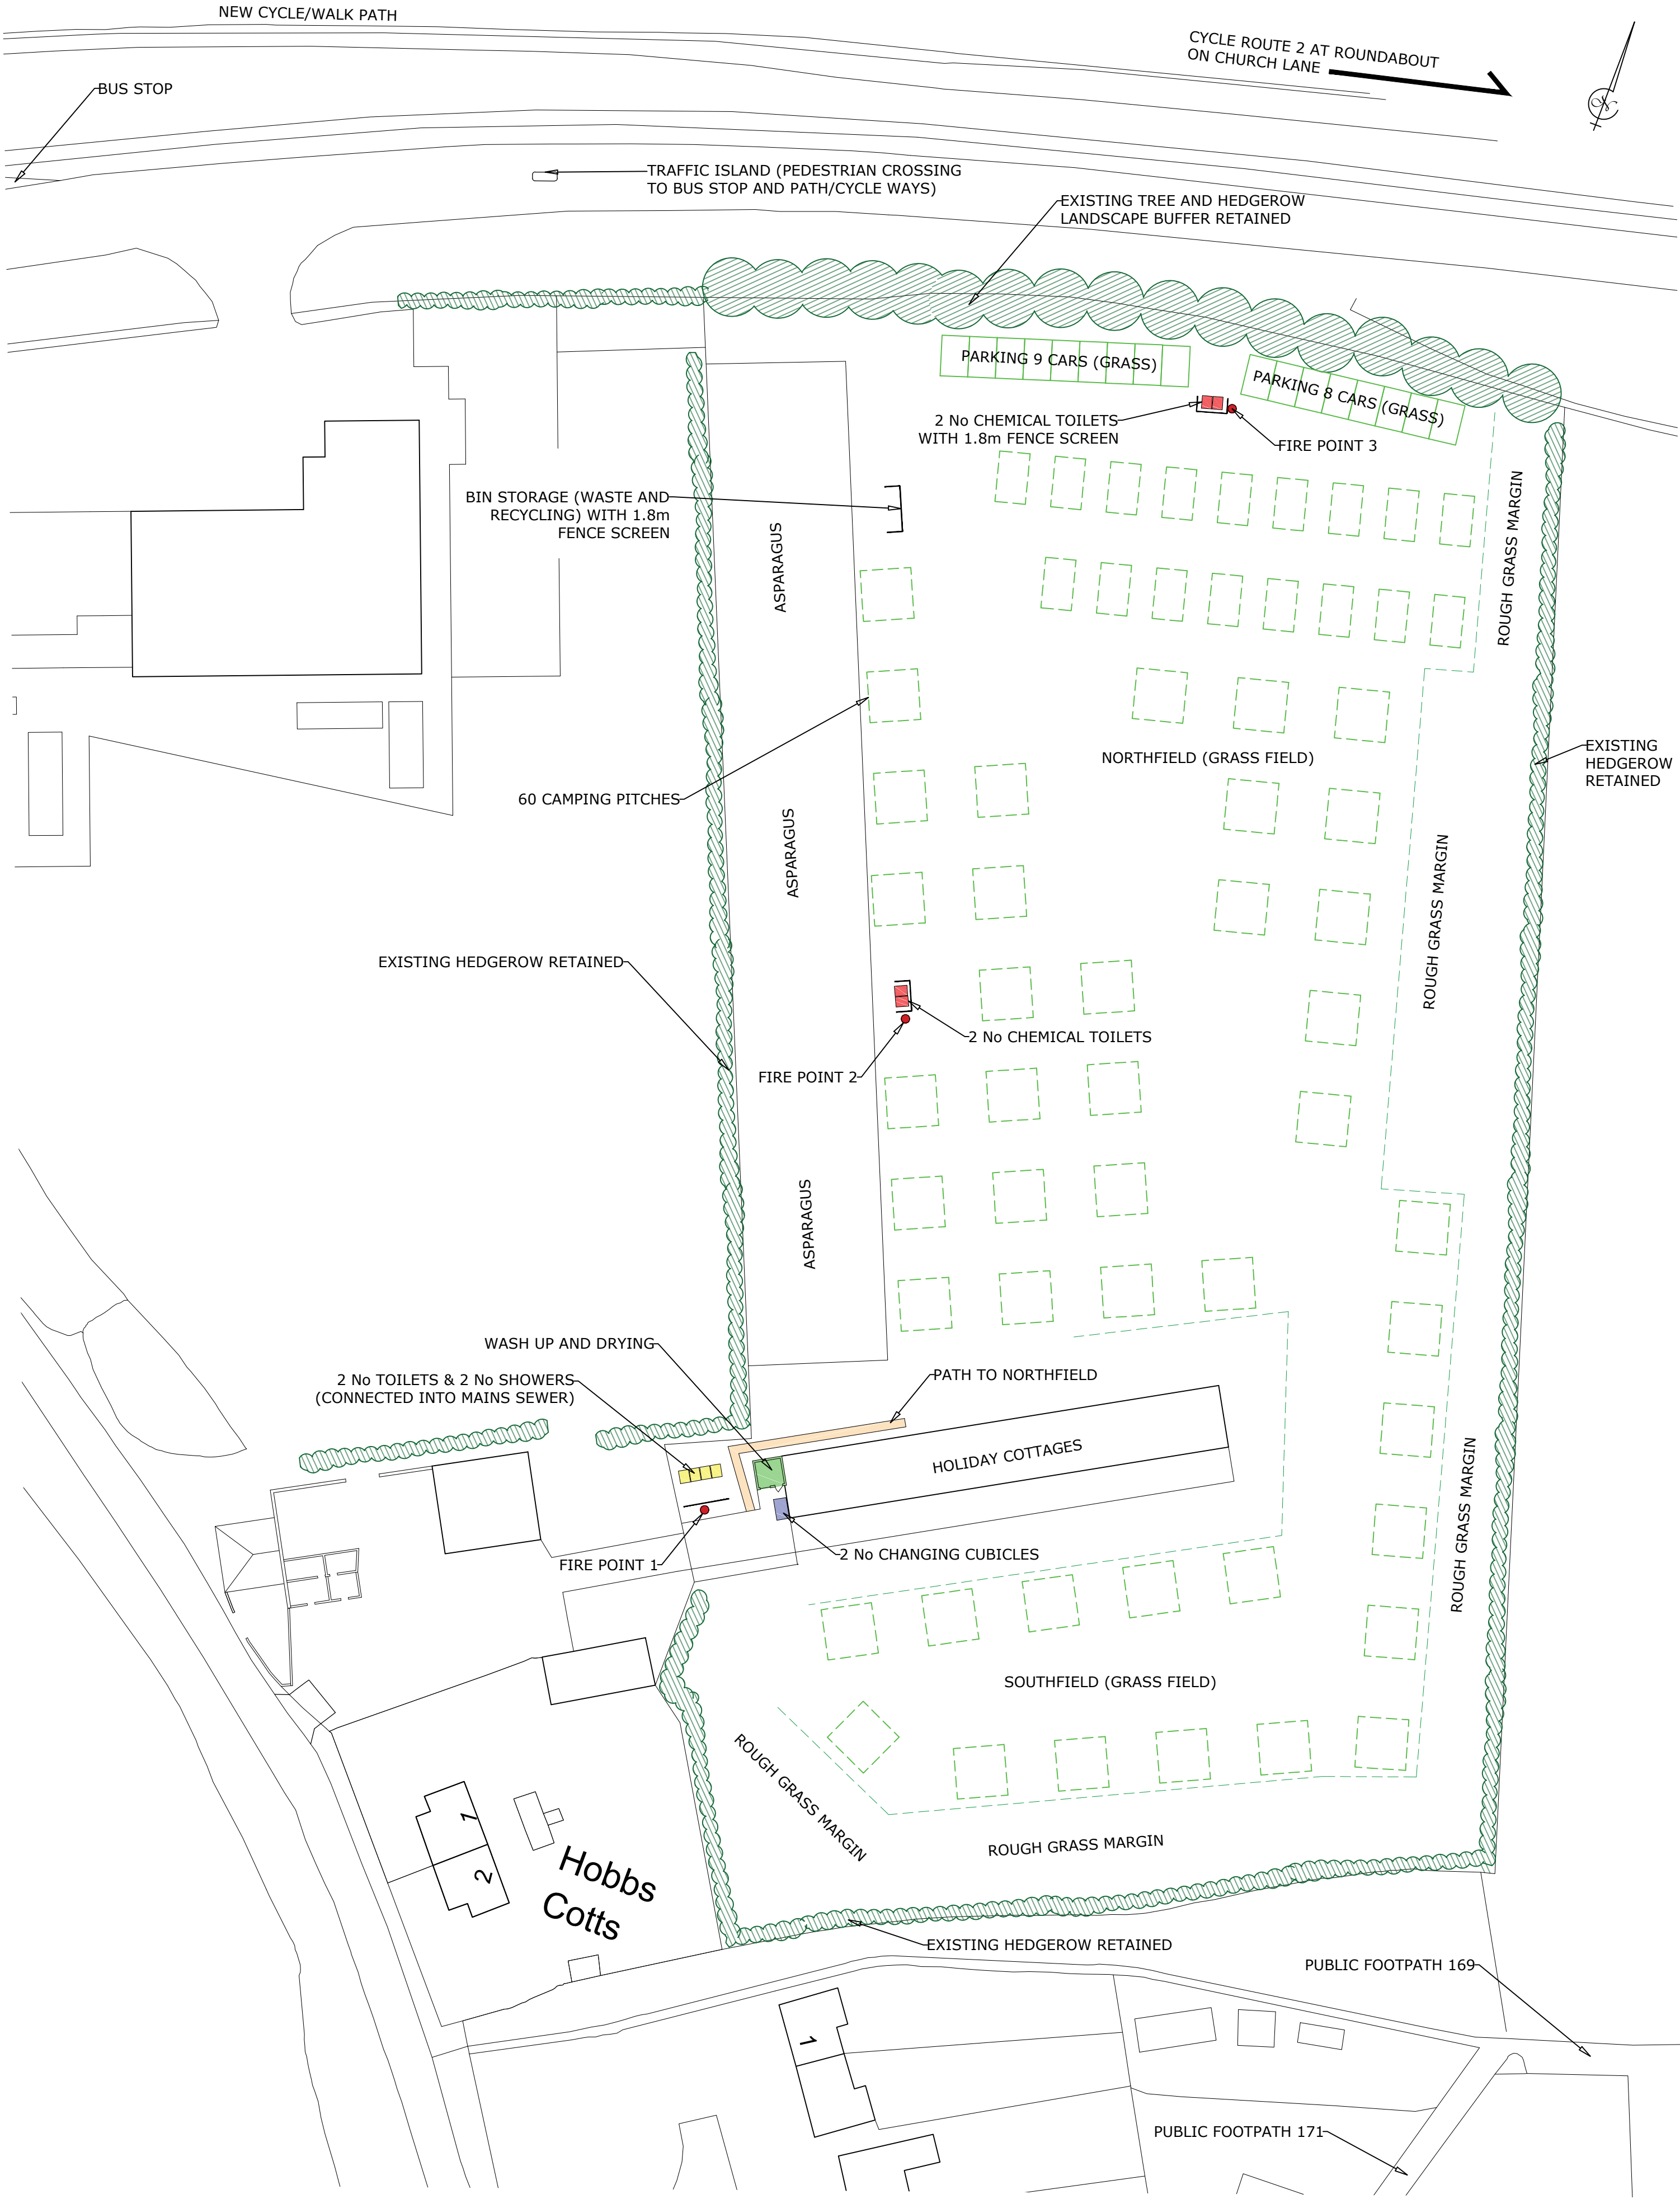

block plan 1:500@A2