




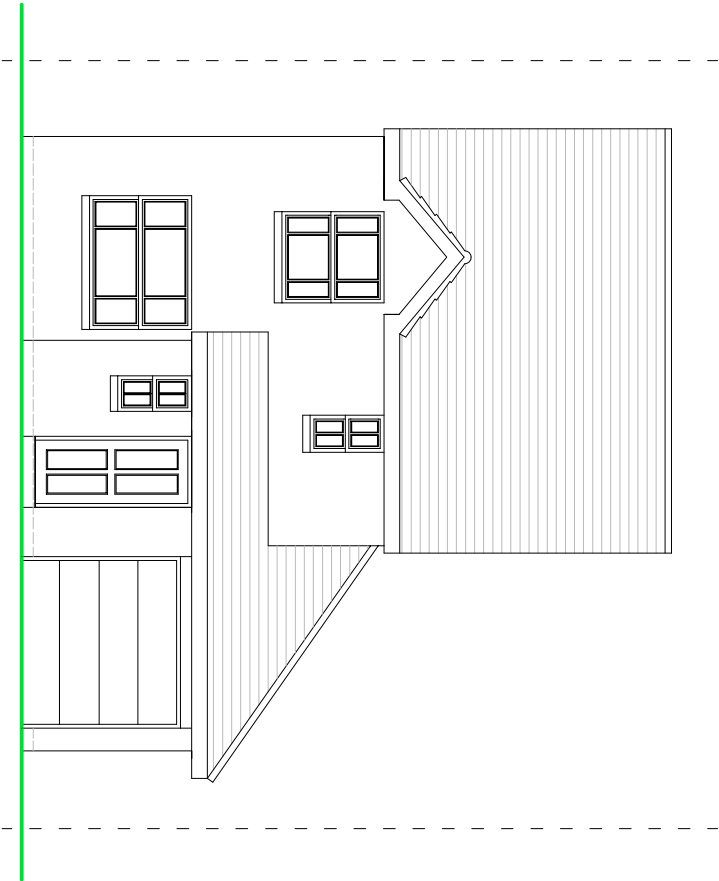


FRONT ELEVATION

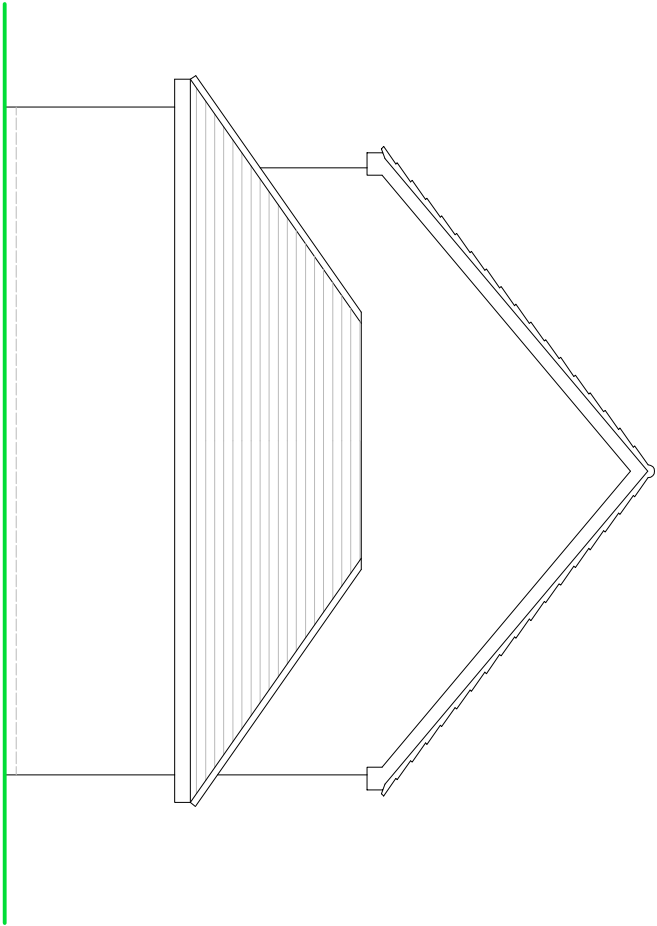

SIDE ELEVATION

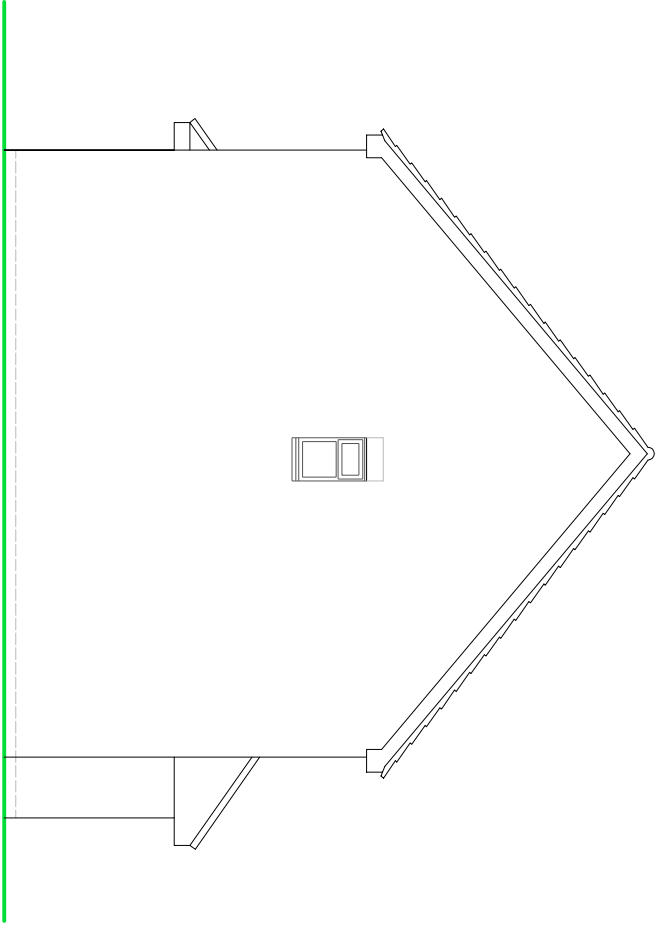


SIDE ELEVATION

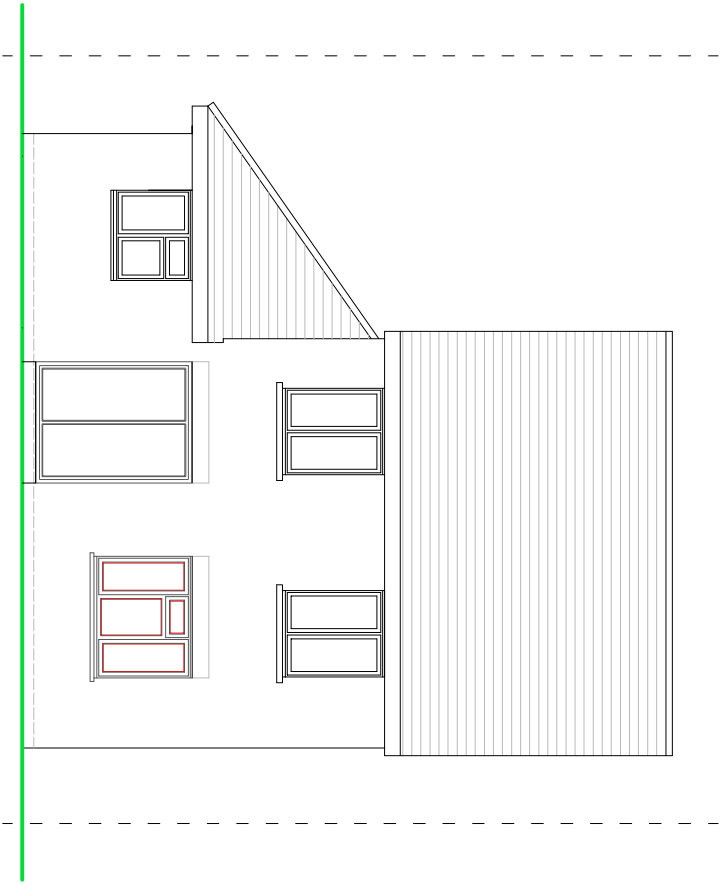

REAR ELEVATION

NOTES

- ROOF - Interlocking concrete tiles to pitched roof.
- WALLS - Mixture of buff and red coloured face brickwork.
- WINDOWS/DOORS - White framed PVC double glazed units.

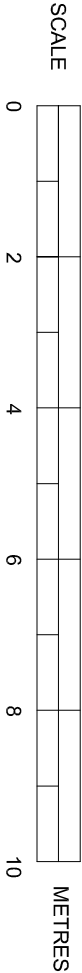

EXISTING ELEVATIONS

SUSSEX BUILDING CONSULTANCY LIMITED

4 MAY CLOSE, CLIMPING,
LITTLEHAMPTON, WEST SUSSEX.

SCALE - 1/100 REV - DATE - 09/03/2018

Partner
LABC
3 NORTHCOTE ROAD
BOURNEMOUTH
PO8 1SZ
TEL - (01243) 861979