



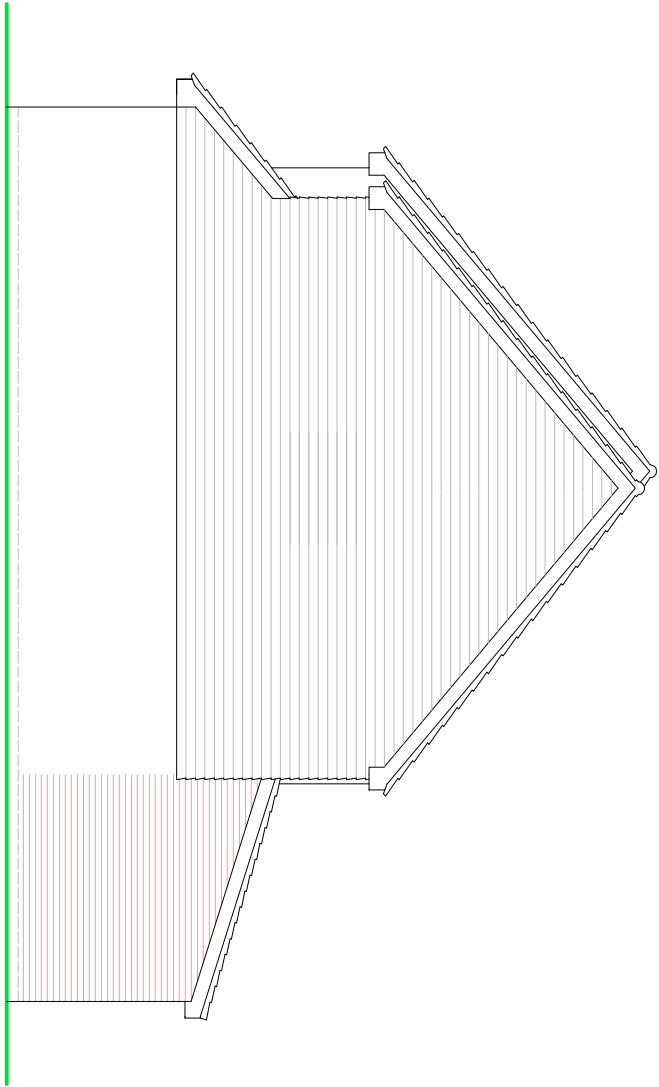


FRONT ELEVATION

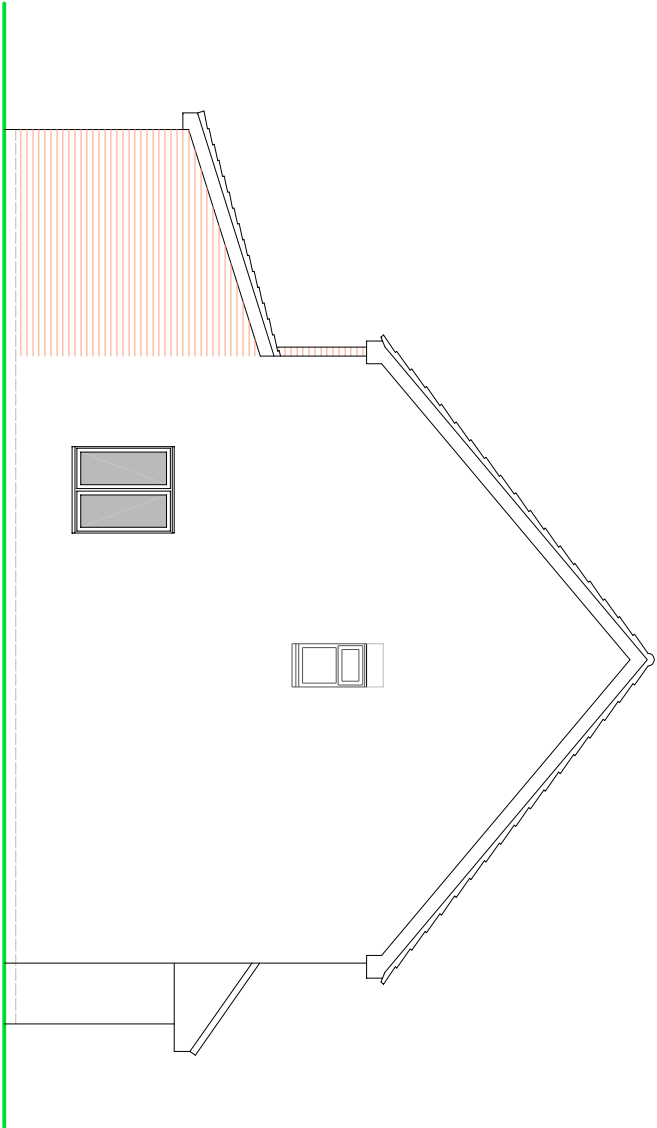

SIDE ELEVATION



SIDE ELEVATION

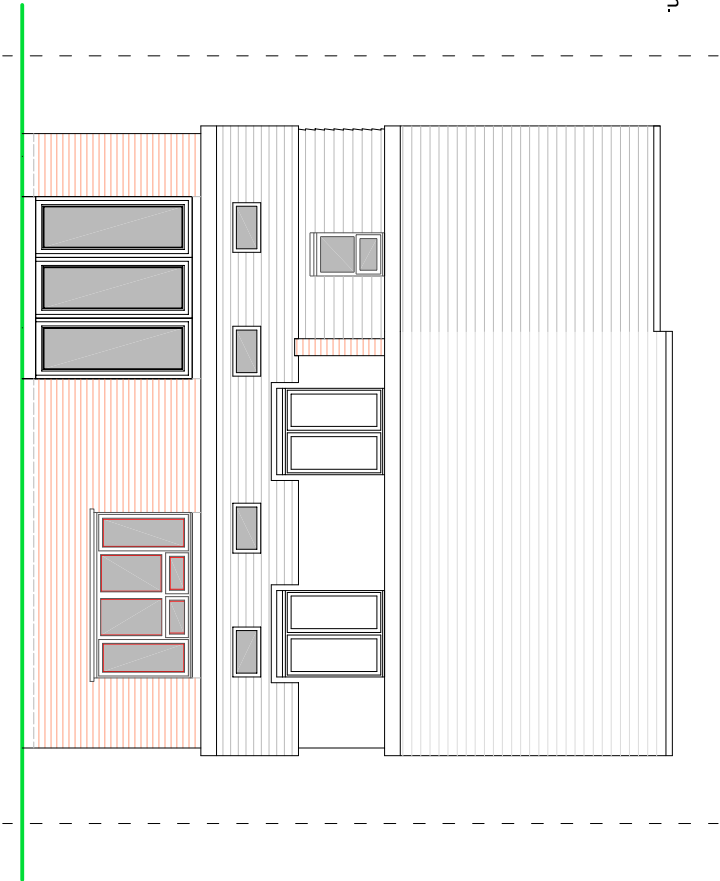


REAR ELEVATION

NOTES

ROOF - Interlocking concrete tiles to pitched roof to match.

WALLS - Mixture of buff and red coloured face brickwork to match.

WINDOWS/DOORS - White framed PVC double glazed units.

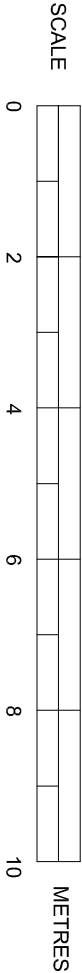

PROPOSED ELEVATIONS

SUSSEX BUILDING CONSULTANCY LIMITED

4 MAY CLOSE, CLIMPING,
LITTLEHAMPTON, WEST SUSSEX.

SCALE - 1/100 REV - DATE - 20/03/2018

Partner
LABC
3 NORTHCOTE ROAD
BOURNEMOUTH
PO1 1SZ
TEL - (01243) 861979