
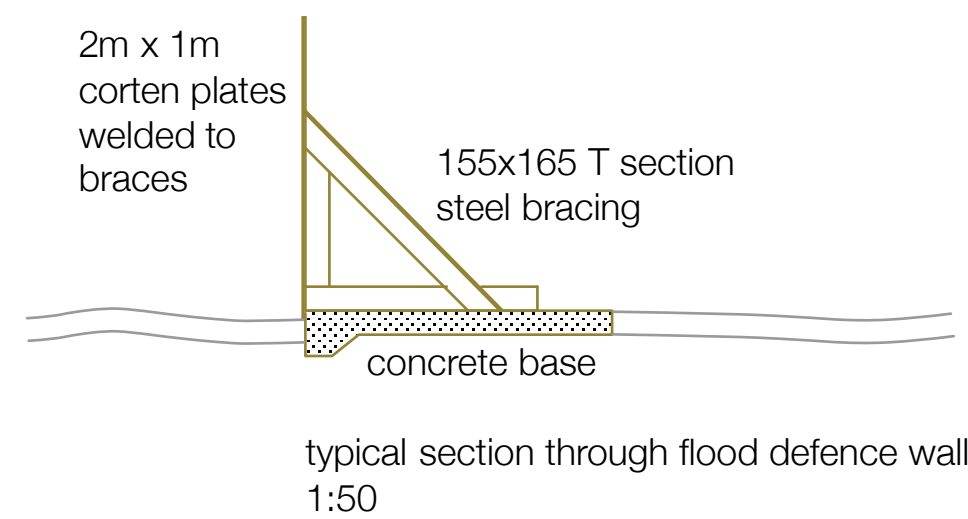


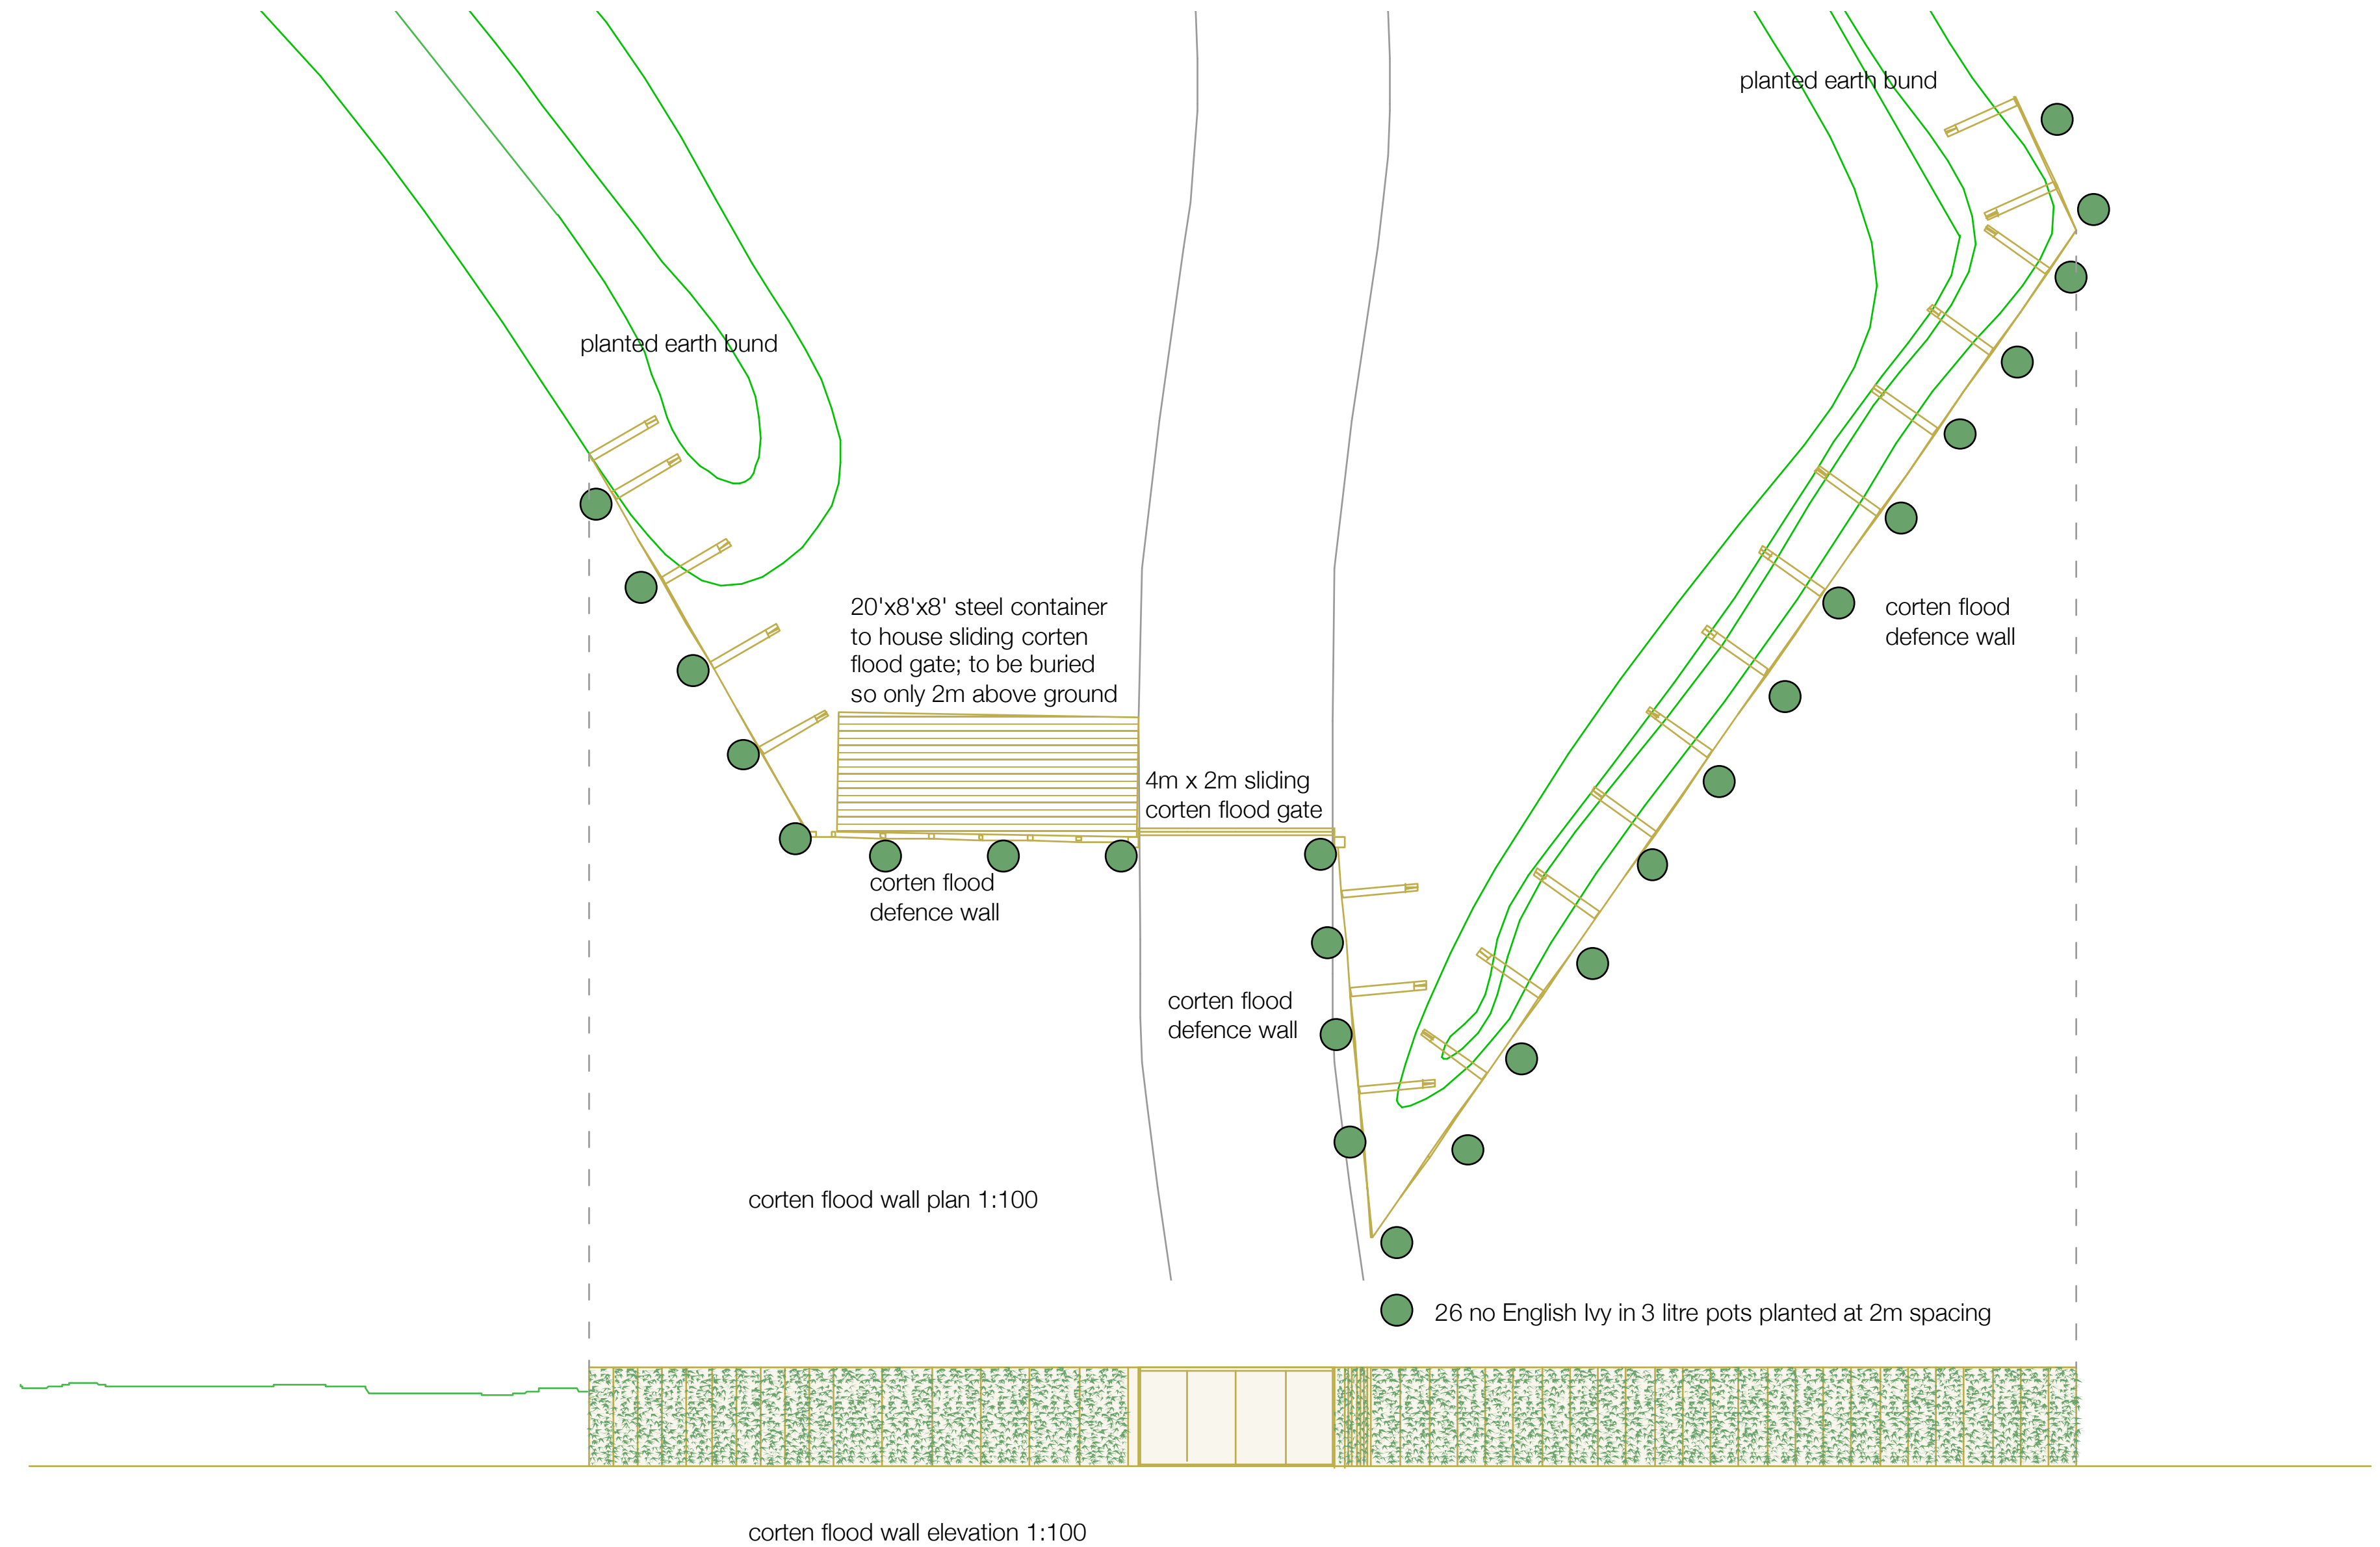

Clymping Mill

corten flood wall and gate
CM_flood wall + gate
Scale: 1:100 + 1:50 @ A2
Date:18.01.2021

Jonathan Bell studio
11 Sinclair Gardens
London W14 0AU
jb@jonathanbellstudio.com
07710 169690