



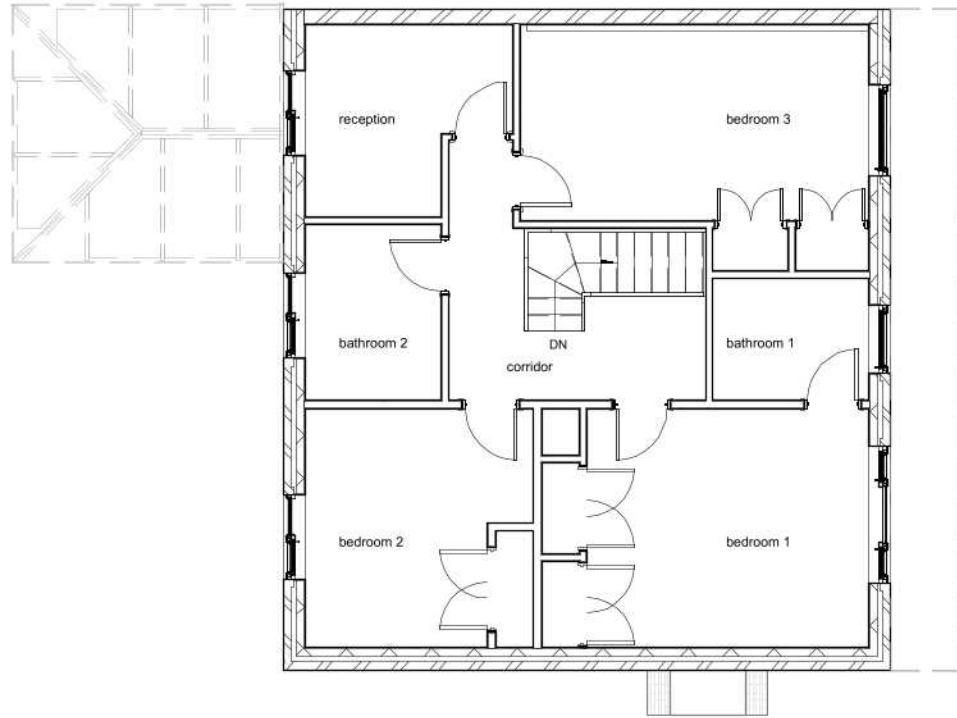

Existing First Floor

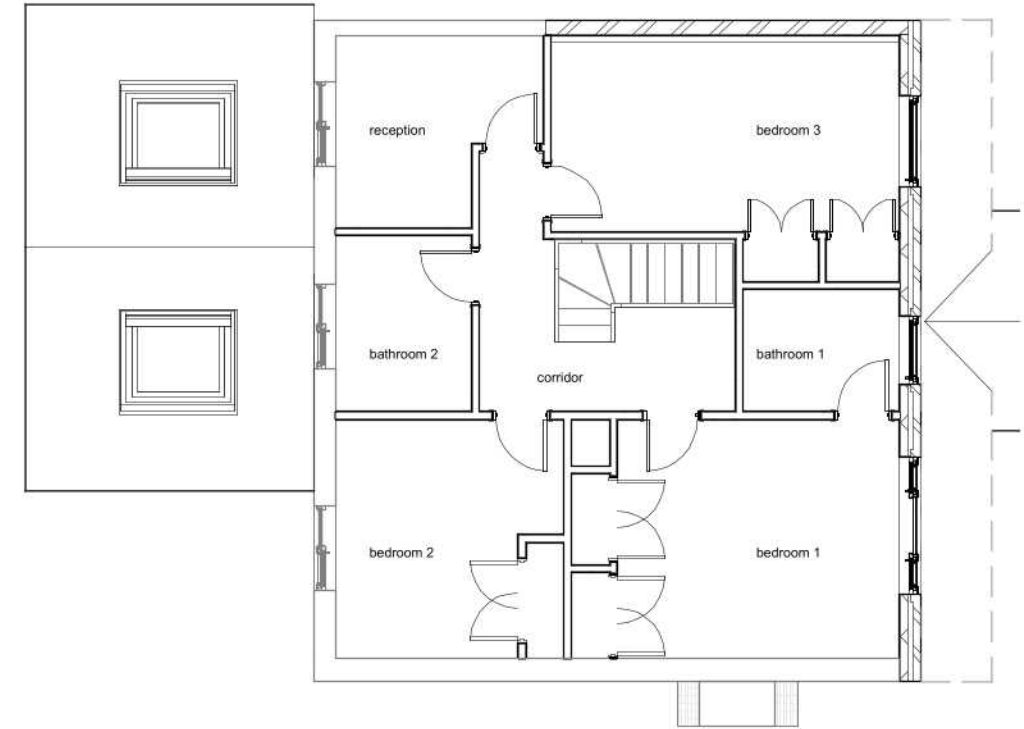

Proposed First Floor

1:500		50
1:200		20
1:100		10
1:50		5

PROJECT	18 May Close BN17 5TF			
	CLIENT South			
	Date	Issue Date	Scale (@ A3)	1 : 100
	Drawn by	SW	DRAWING NUMBER	REV
SHEET	First Floor			
	Checked by	SR	P 2	