



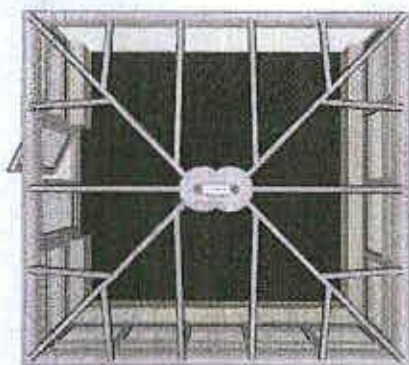


PLAN ELEVATION

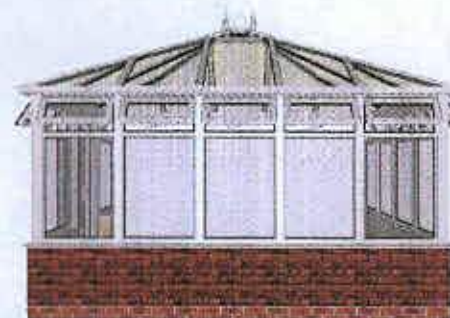

FRONT ELEVATION



LEFT 3D VIEW

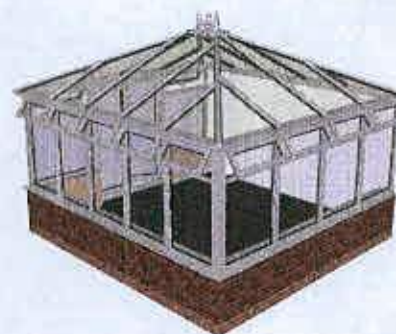

RIGHT 3D VIEW

Prepared for: Mr Adams
 Reference: Adams 27 Ivy Close
 Date: 10 / 10 / 2017
 No of Views: Four
 Designers Signature:

O/A Width: 4300 mm O/A Depth: 4000 mm
 Gutter Ht: 2100 mm Transom Drop: 360mm
 Roof Pitch: 25.0°
 Internal Volume: 41.081 cu.m
 Dwarf Wall Ht: 600 mm
 Floor Area: 14.490 sq.m



**Wizard
 indows**

Tel : 01903 723154