


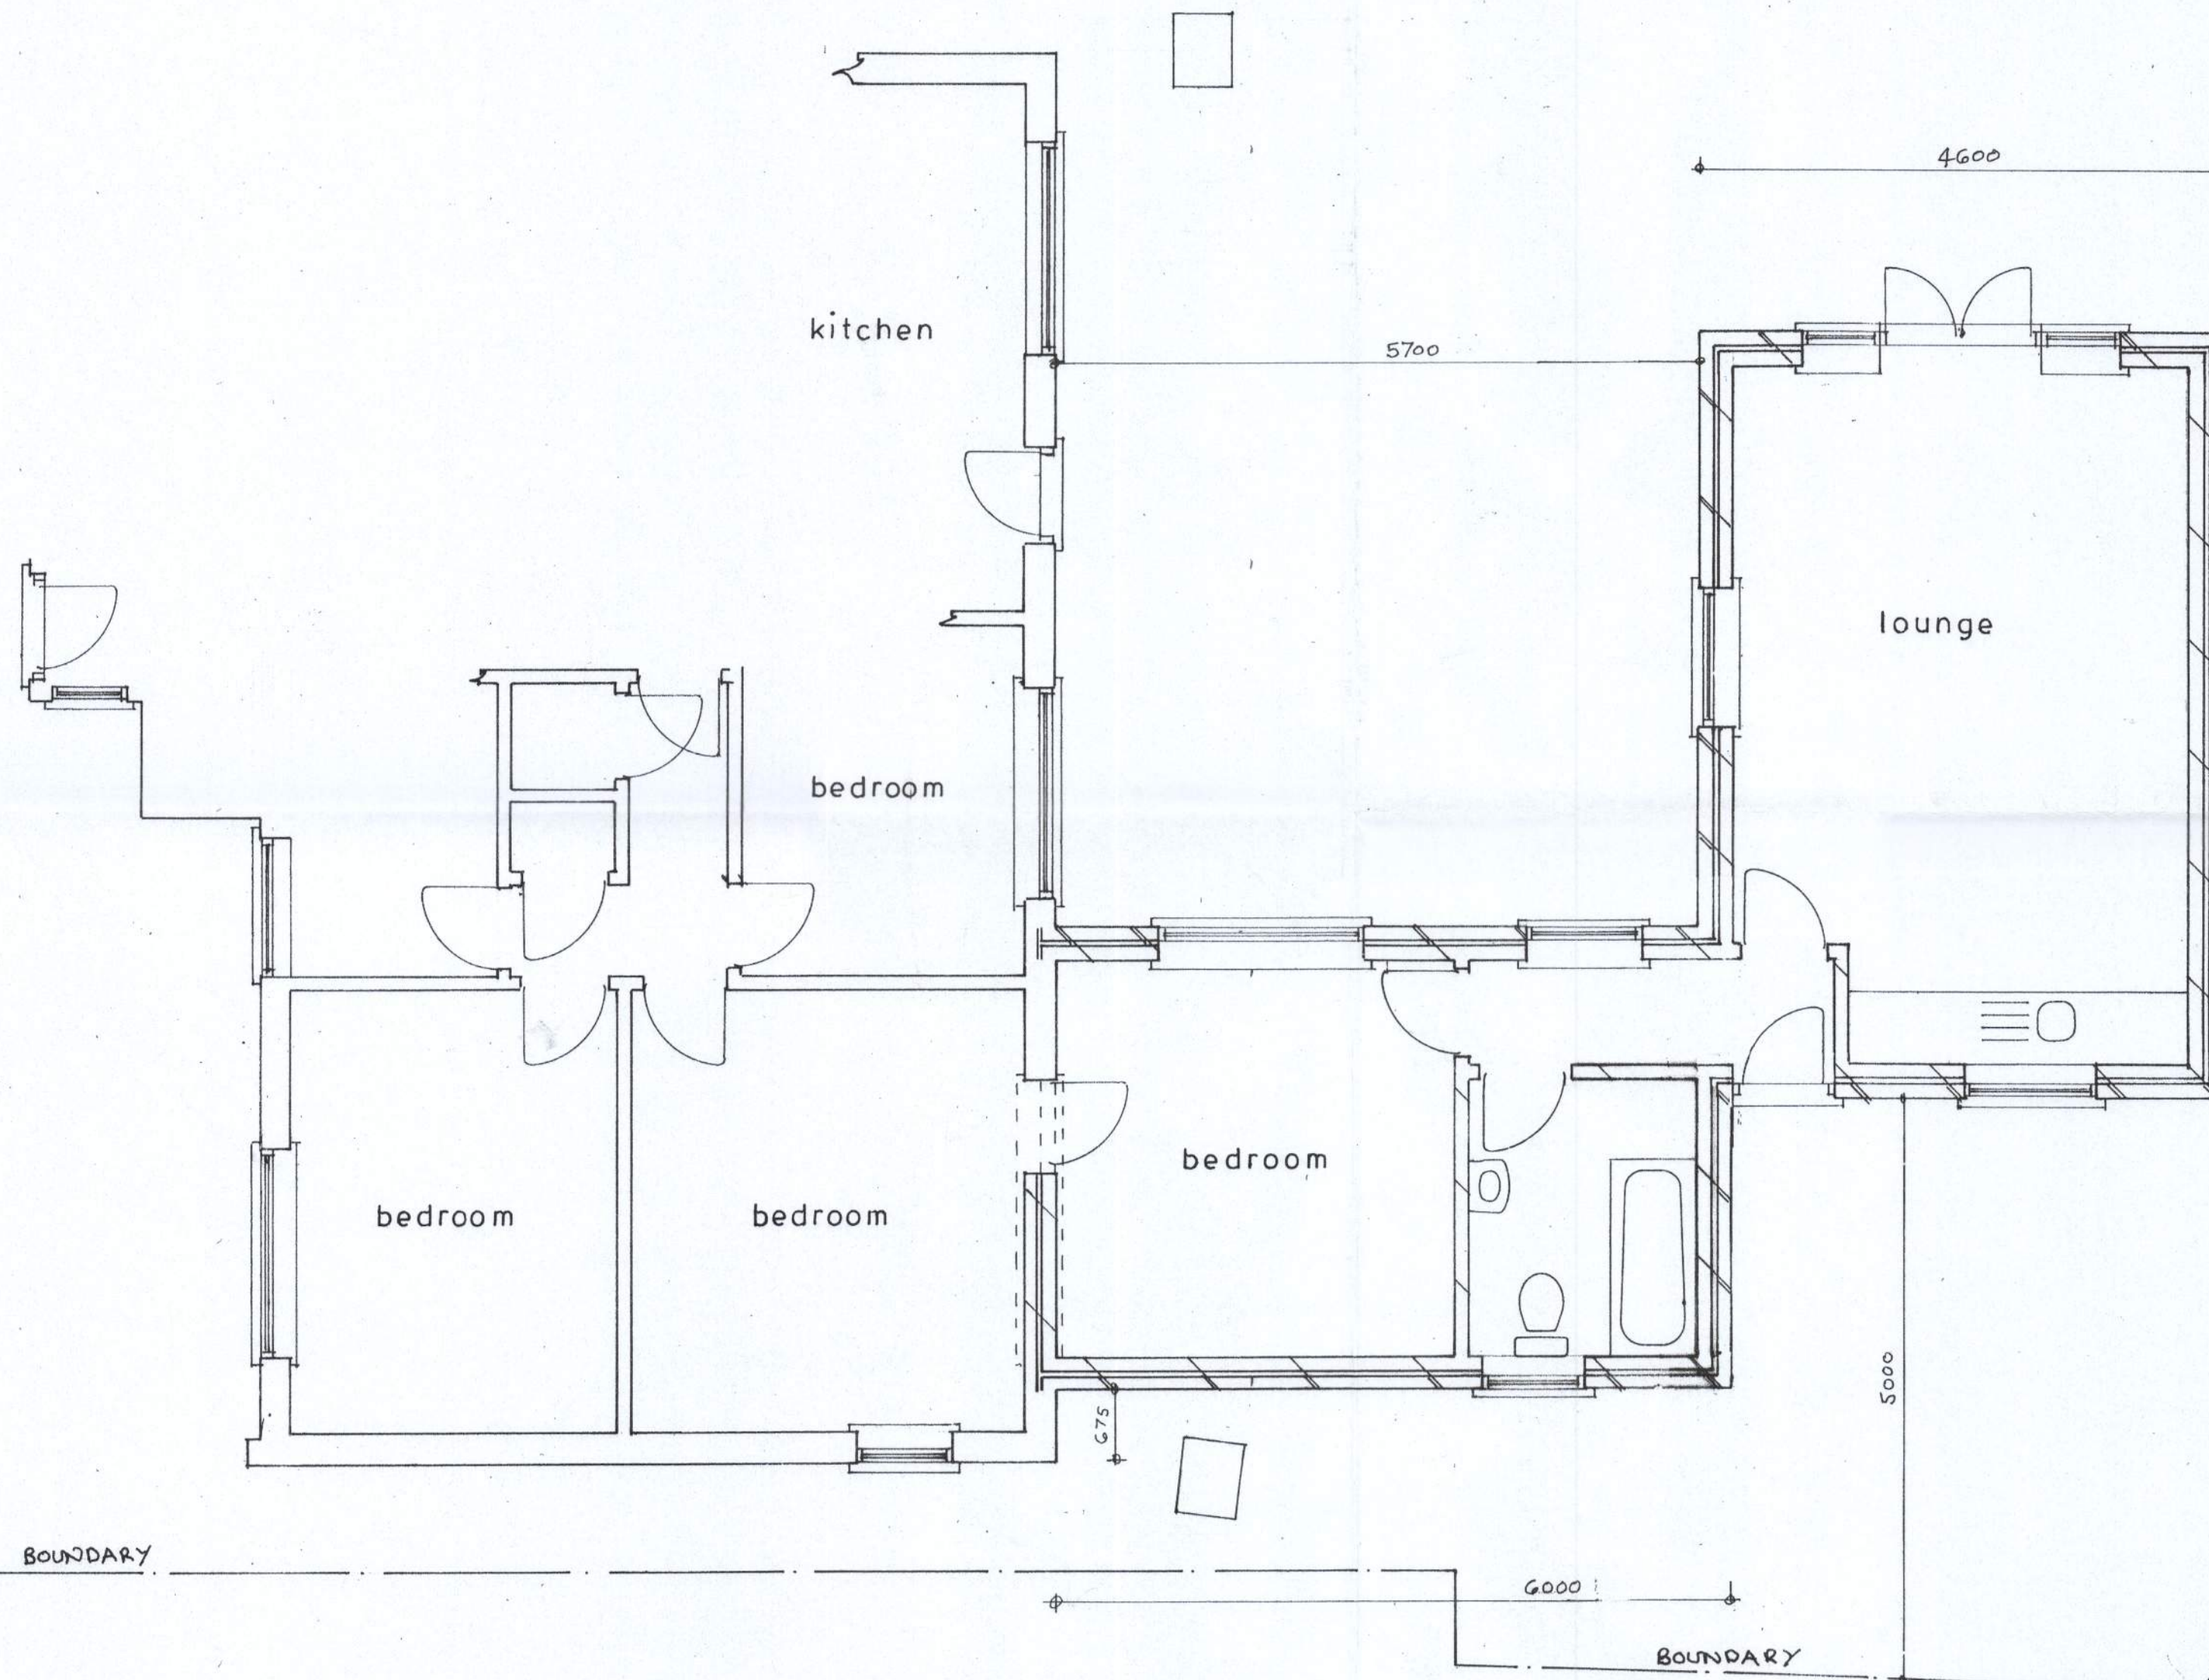

Proposed

PROPOSED SINGLE STOREY EXTENSION AT 4, WENTWORTH CLOSE, BARNHAM
FOR MR. & MRS. K. WALKER.

sheet 1b of 3

Bryan Butcher
Rainbow Cottage
Nyetimber Lane
Bognor Regis PO21 3JX
01243 266871
07973 233442
bryan.butcher@btinternet.com
www.bryanbutcher.com