



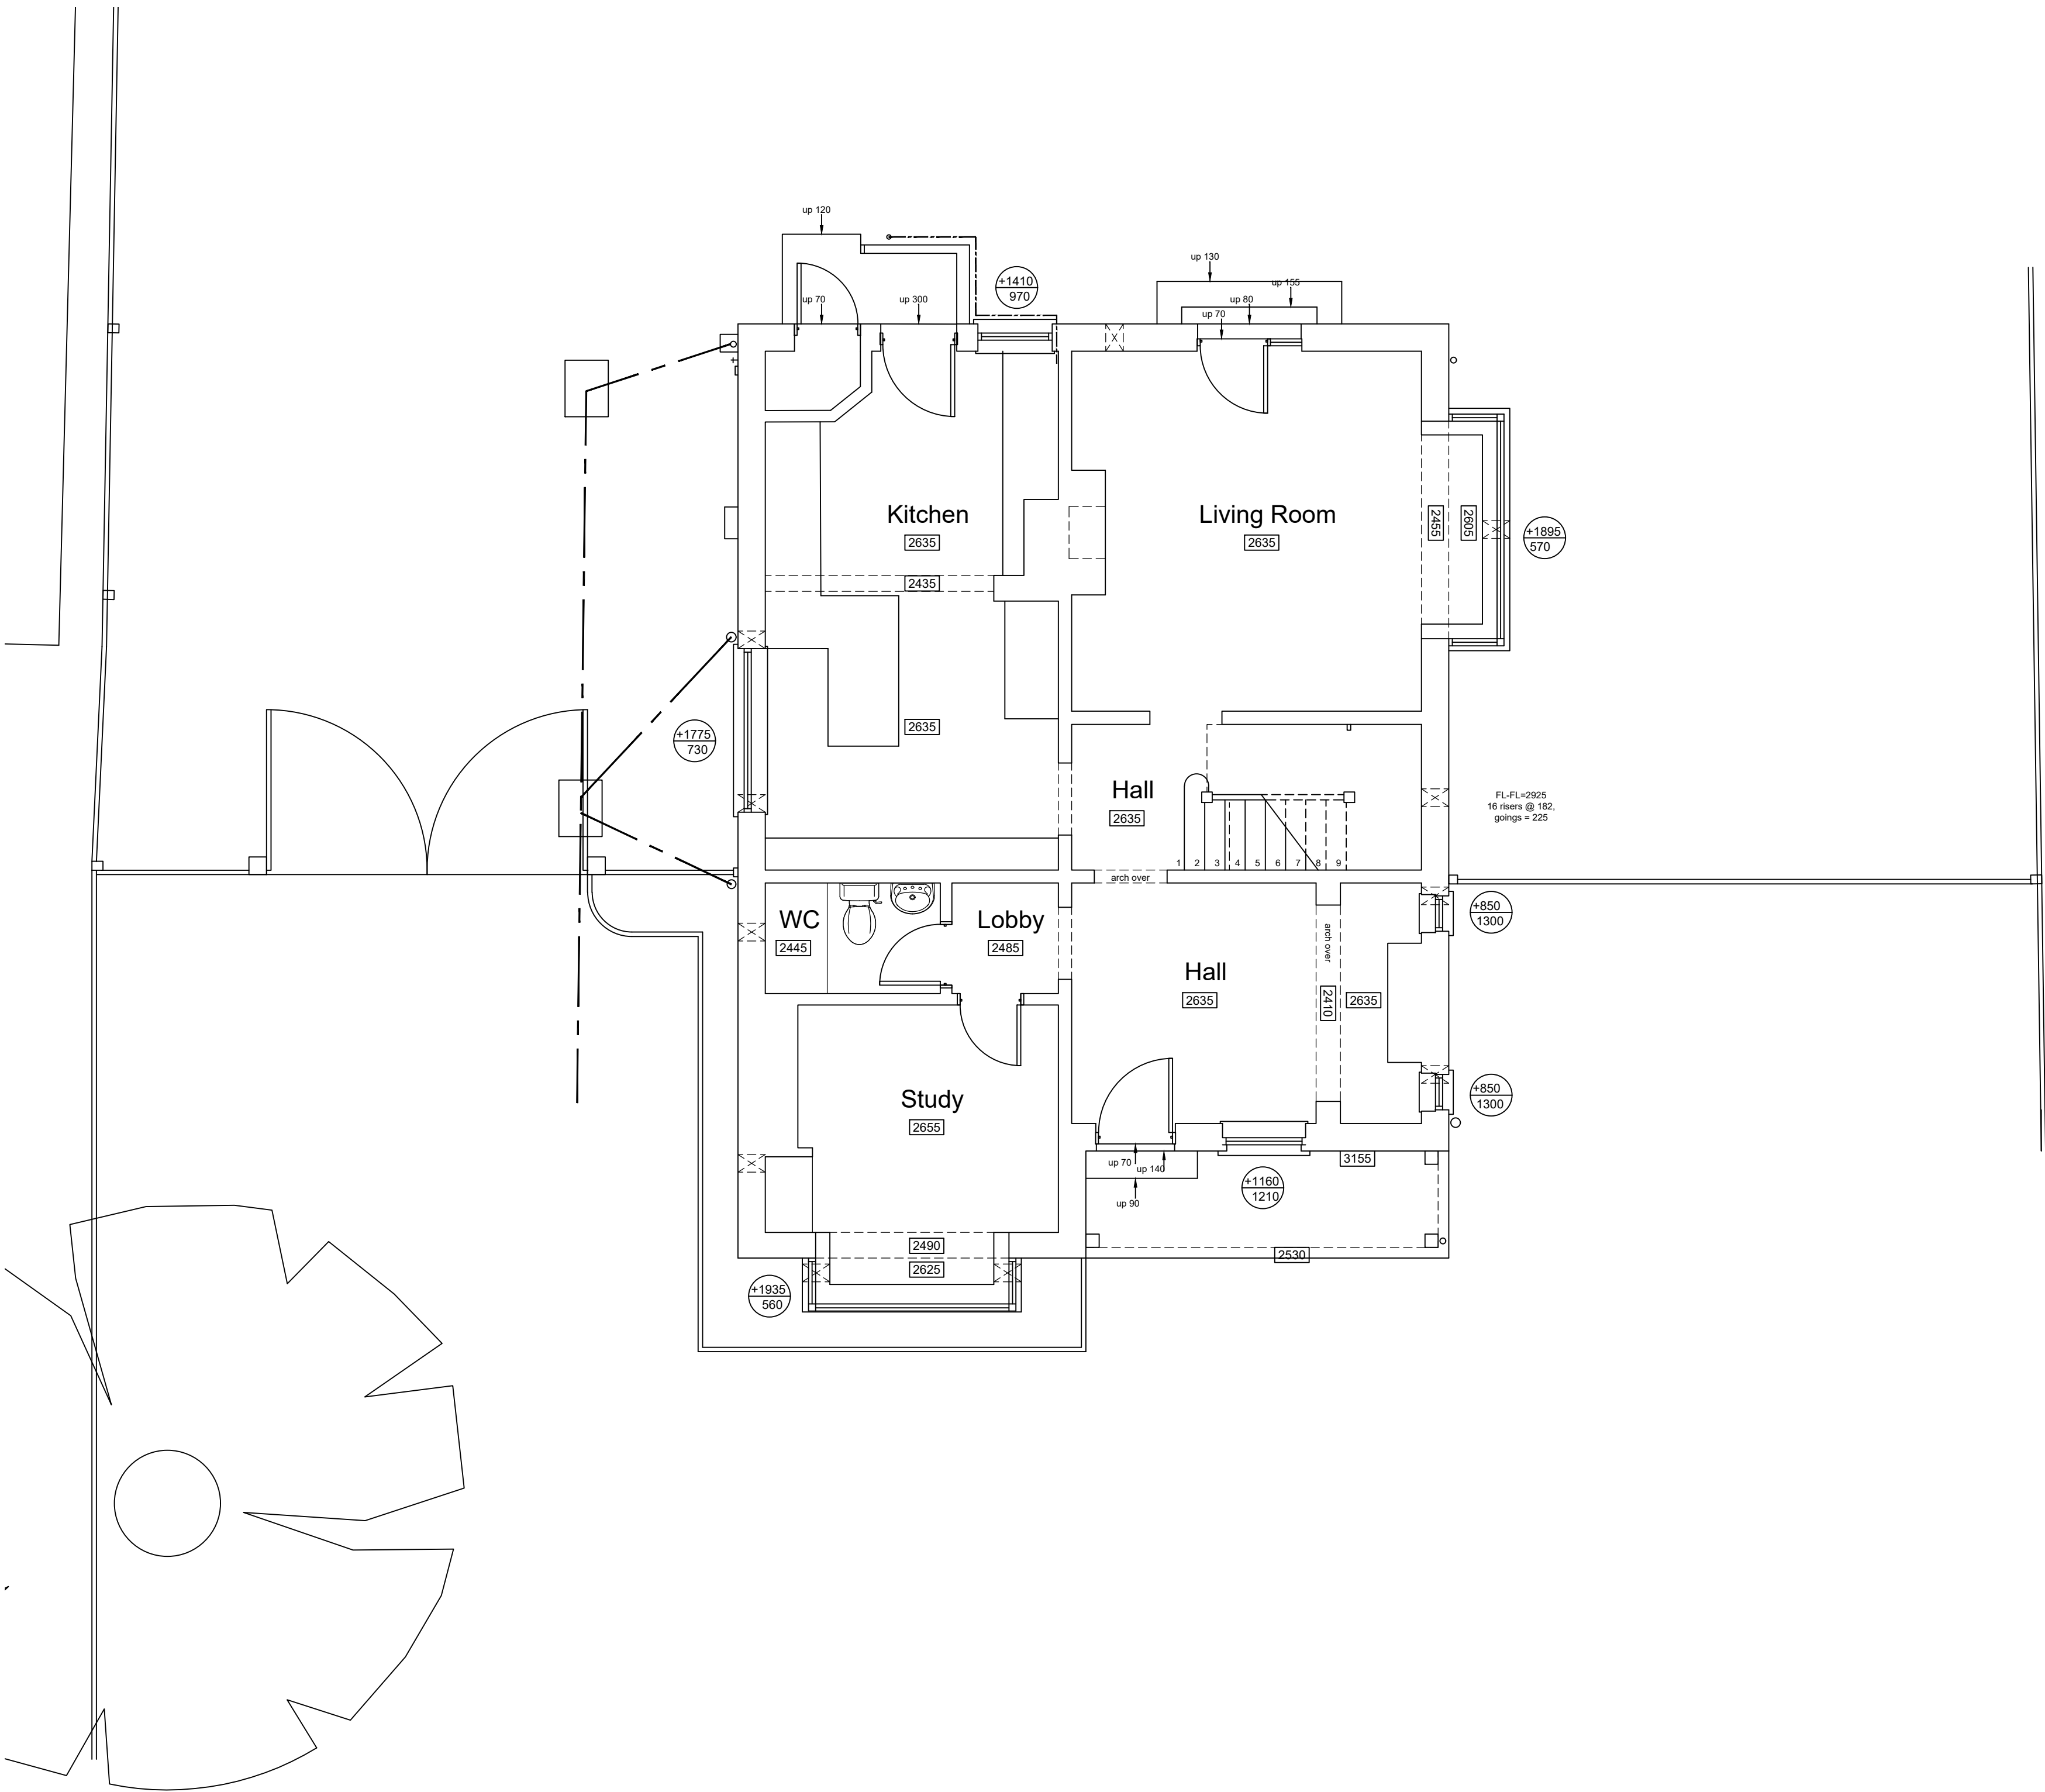

Ground Floor

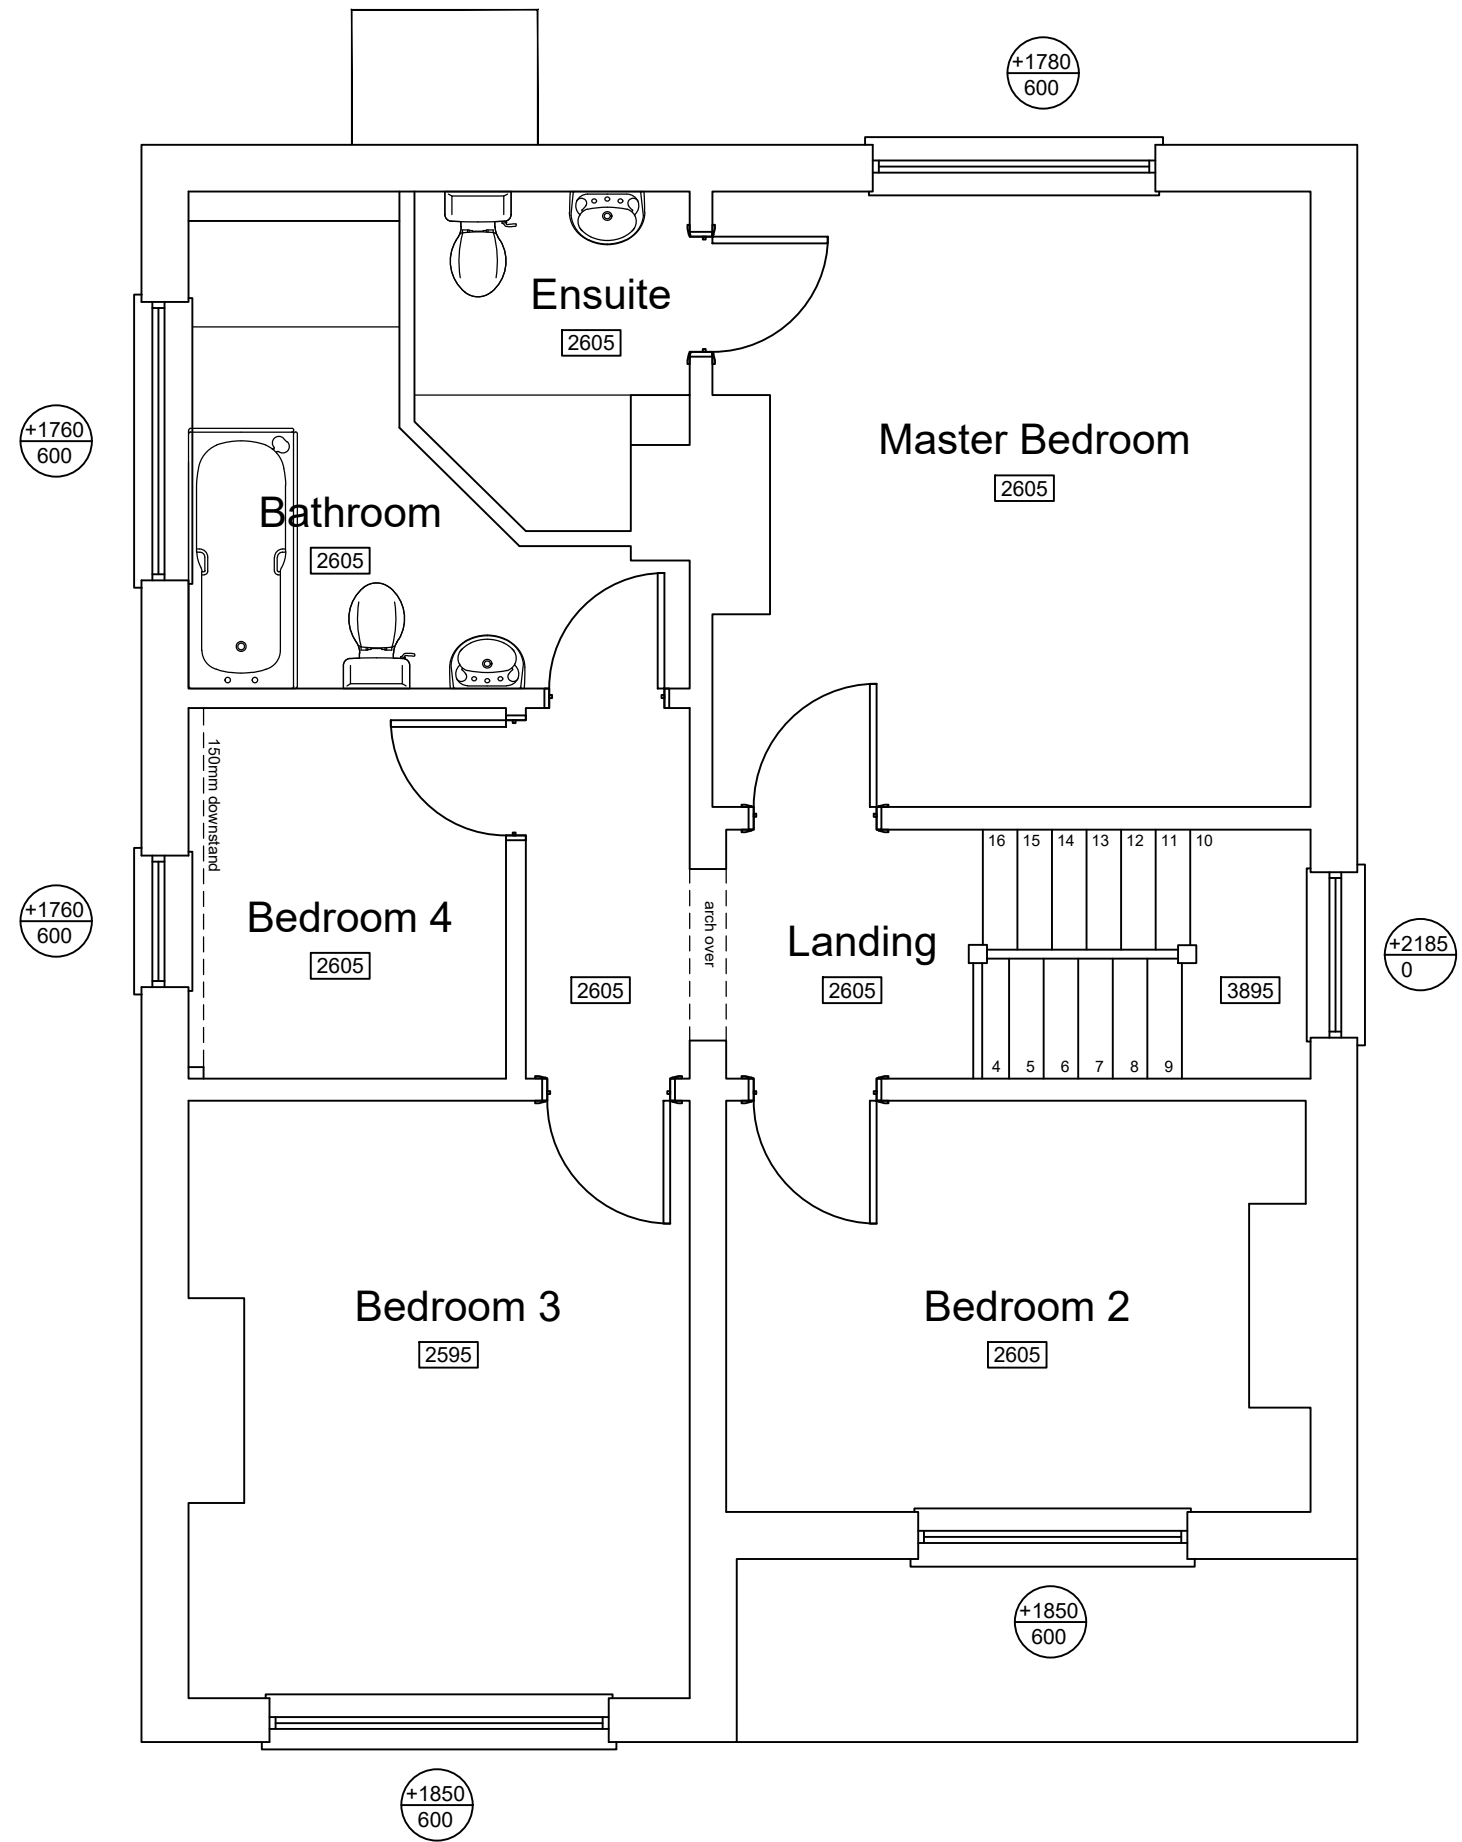

First Floor

Rev		Date	Revision Details				Dr	Ch
Job No		Drawing No		Rev				
0024		02						

Emma Pinder Architects Ltd		Client's Name	Job Title	Drawing Title	Scale	Drawn	Checked	Date	Status
2 Oak Tree Lane, Chichester West Sussex, PO20 3GU T 07809 621606 E epinder@epinderarchitects.co.uk		Mr and Mrs Beresford	Ridgeways, Barnham Rd, Eastergate	Existing Plans	1:50@A1	EP	GP	16.07.18	APPROVAL