


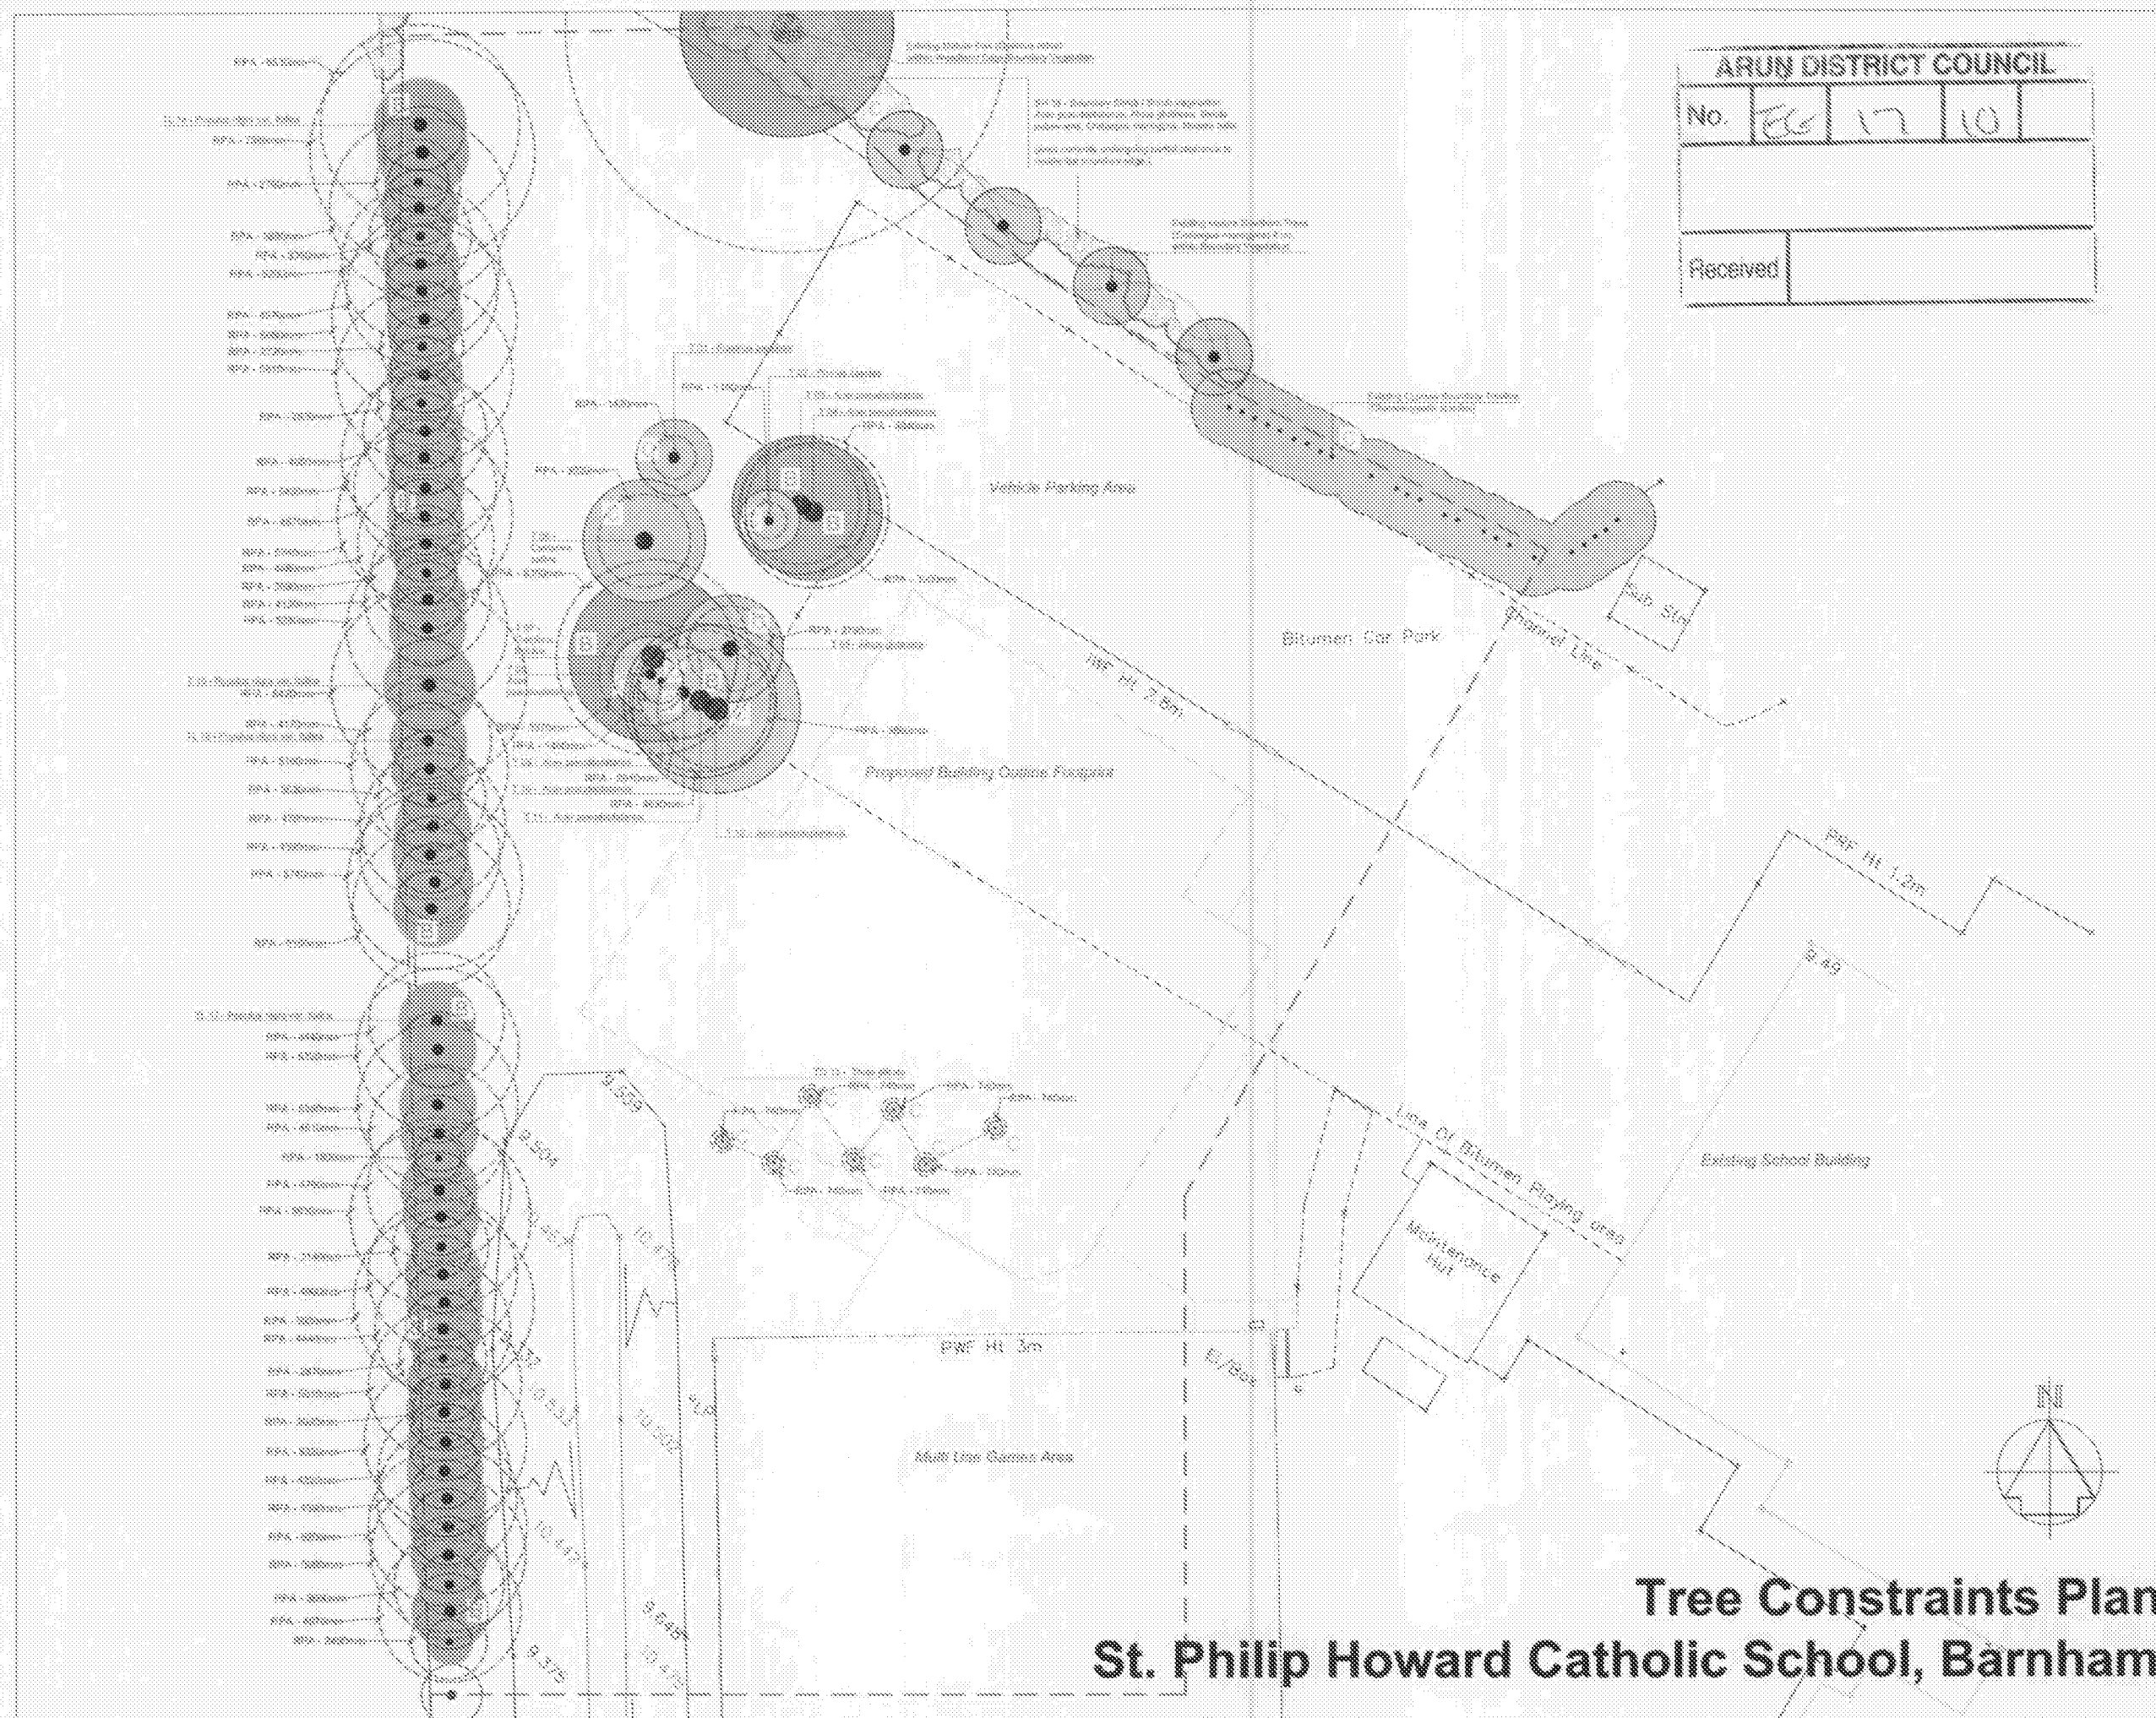

|                       |    |    |    |  |
|-----------------------|----|----|----|--|
| ARUN DISTRICT COUNCIL |    |    |    |  |
| No.                   | 86 | 17 | 10 |  |
|                       |    |    |    |  |
| Received              |    |    |    |  |

- | Legend                                                                                |   |
|---------------------------------------------------------------------------------------|---|
|    | Site Boundaries.   |
|    | Existing Buildings.   |
|    | Existing Trees to be Retained and Protected on Site.   |
|    | Tree and Shrub Maturity.   |
|    | Tree Root Projection Areas.<br>Tree Root Projection Areas indicated and specified in accordance with BS 5837:2006 - "Trees in Relation to Construction". |
|    | Category A Trees:<br>Trees of High Quality and Value.   |
|    | Category B Trees:<br>Trees of Moderate Quality and Value.                                                                                                |
|   | Category C Trees:<br>Trees of Low Quality and Value.   |
|  | Category R Trees:<br>Trees for Retention/ Fall Category.                                                                                                 |
|  | Category C Hedge / Shrub Group Area;<br>Hedge / Shrubs of Low Quality and Value.                                                                         |
|  | Proposed Building Footprint.   |


Lizard Landscape Desig


St Philip Howard Catholic School  
Barnham - Sports Hall

## Tree Constraints Plan


Drawing No. Sheet  
**LLD287 / 01** **06**  
