


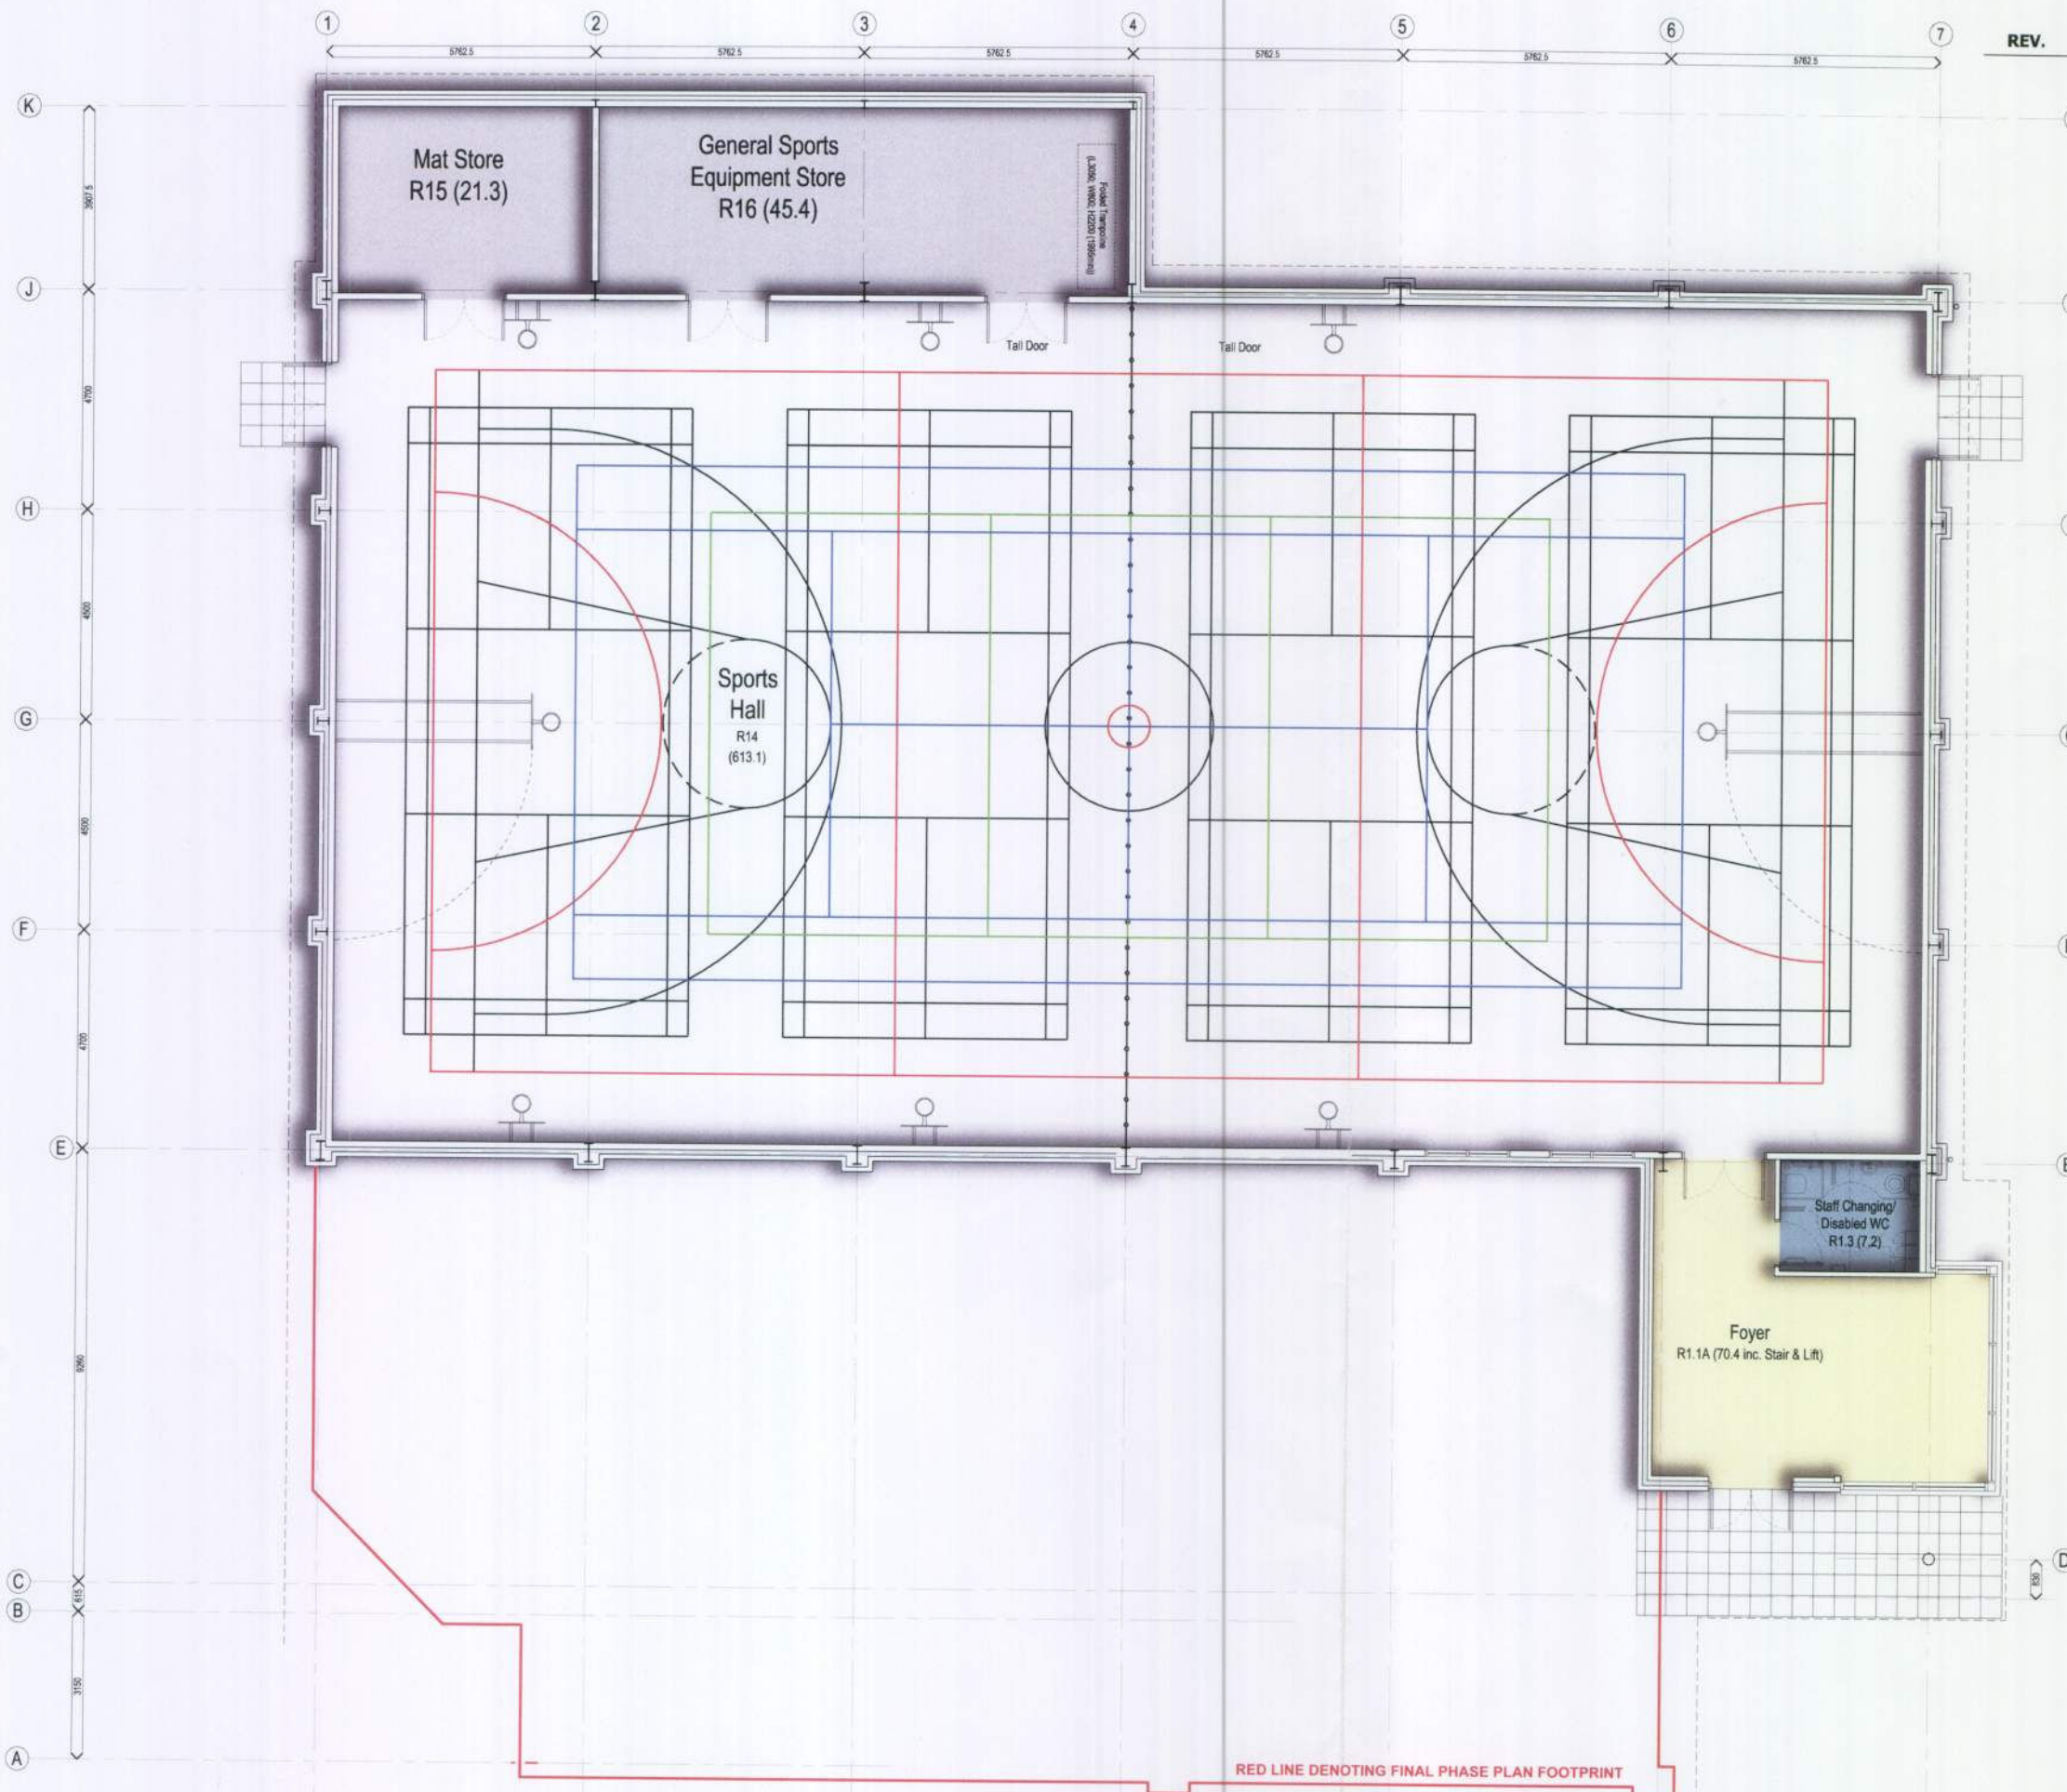

REV.	AMENDMENT	BY	DATE

ARUN DISTRICT COUNCIL				
No.	EG	17	10	
Received				