




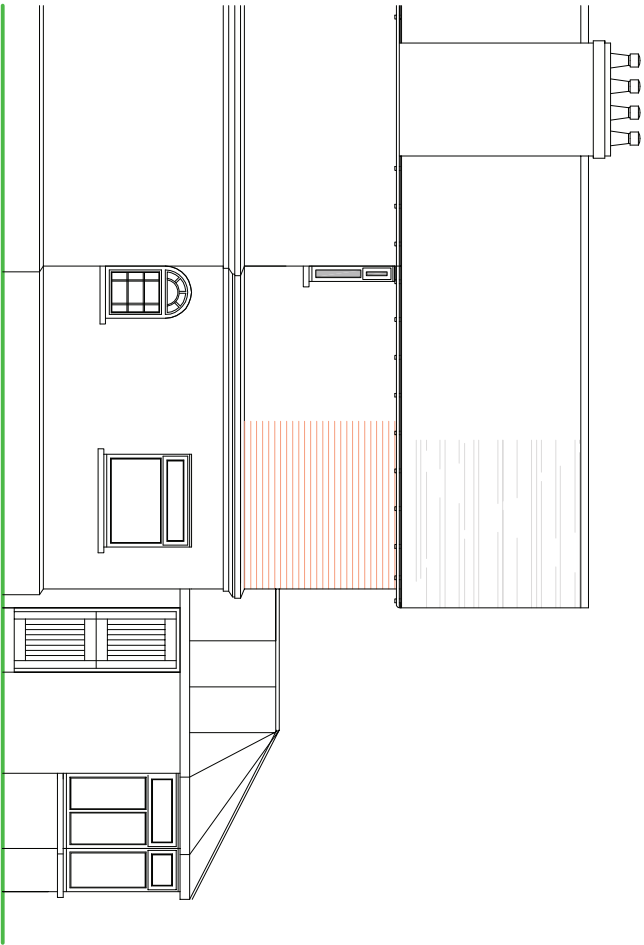

SIDE ELEVATION

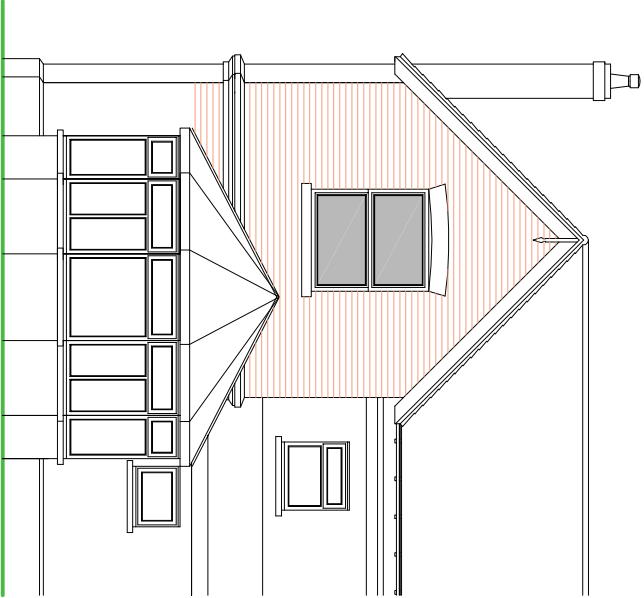

REAR ELEVATION

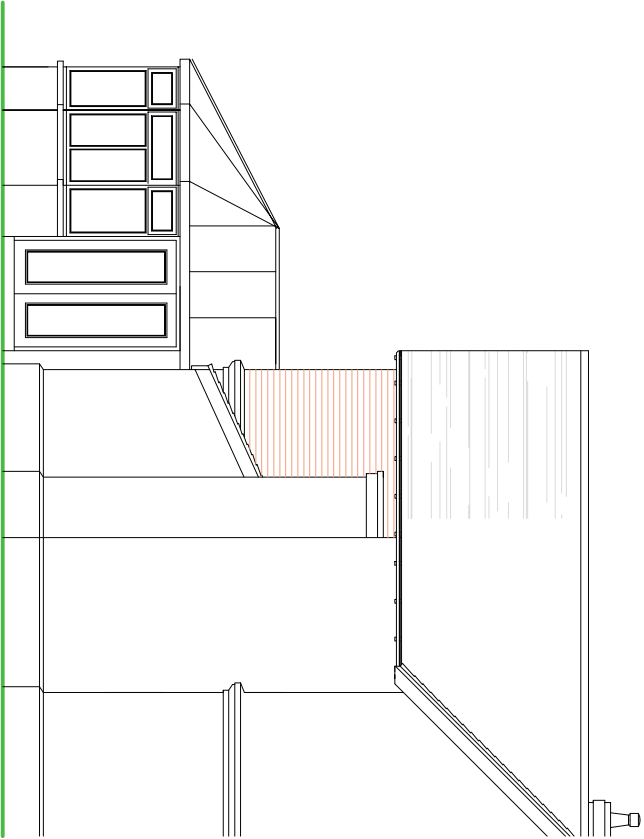


SIDE ELEVATION

NOTES

- ROOF - Plain concrete tiles to pitched roof to match existing.
- WALLS - Face brick detail to external walls with detail to match.
- WINDOWS/DOORS - White PVC framed double glazed units.

PROPOSED ELEVATIONS

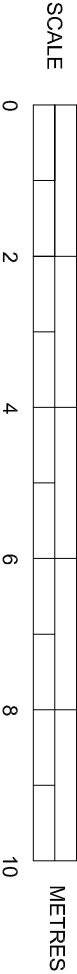

SUSSEX BUILDING CONSULTANCY LIMITED

140 BARNHAM ROAD, BARNHAM,
BOGNOR REGIS, WEST SUSSEX.

SCALE - 1/100 REV - B DATE - 21/03/2012

LABC
partner
3 NORTHGATE ROAD
BOGNOR REGIS
PO21 8LZ
TEL - (01243) 861379