




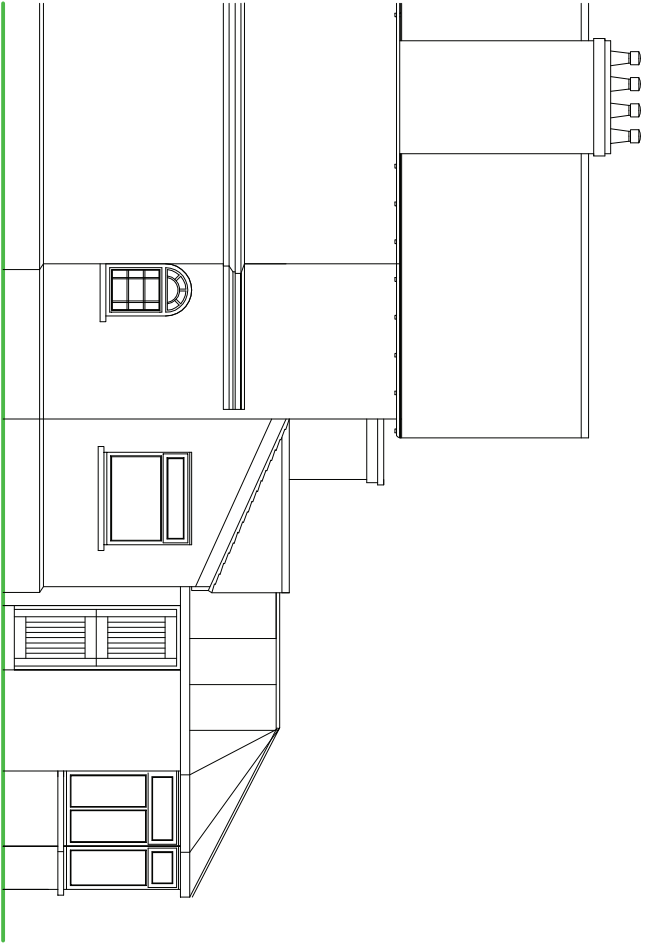

SIDE ELEVATION

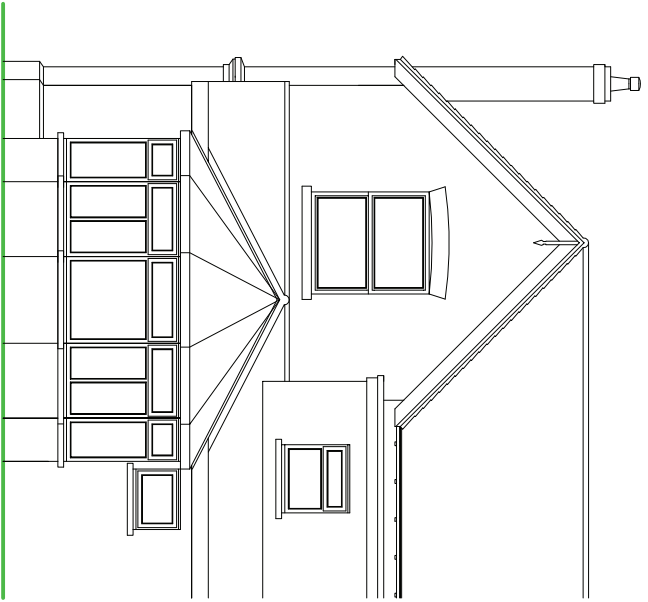

REAR ELEVATION

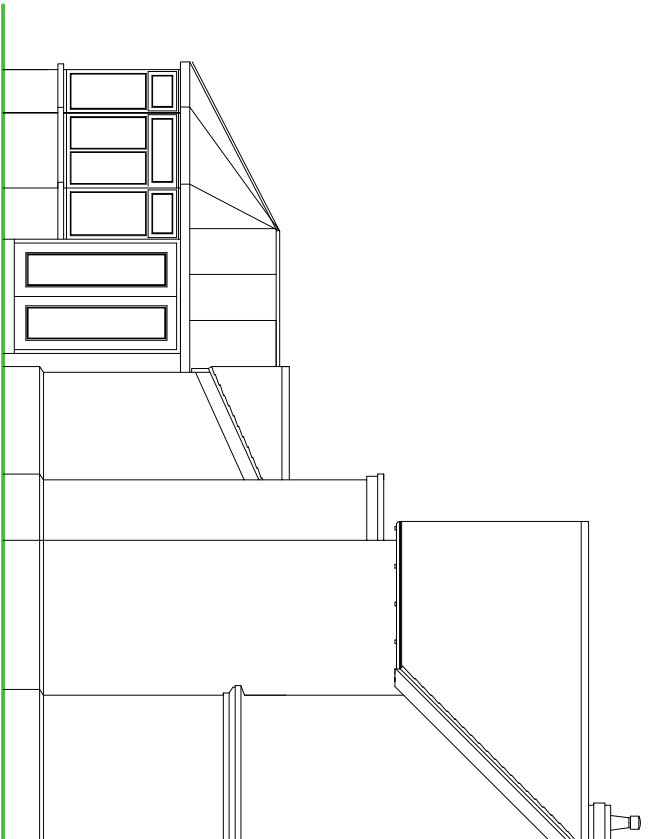


SIDE ELEVATION

NOTES

- ROOF - Plain concrete tiles to pitched roof.
- WALLS - Face brick detail to external walls.
- WINDOWS/DOORS - White PVC framed double glazed units.

EXISTING ELEVATIONS

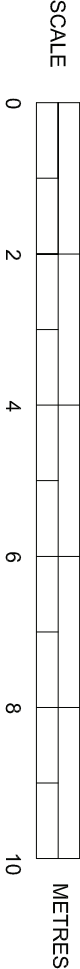

SUSSEX BUILDING CONSULTANCY LIMITED

140 BARNHAM ROAD, BARNHAM,
BOGNOR REGIS, WEST SUSSEX.

SCALE - 1/100 REV - A DATE - 21/03/2012

LABC partner

3 NORTHGATE ROAD
BOGNOR REGIS
PO21 3JZ
TEL - 01243 861379