


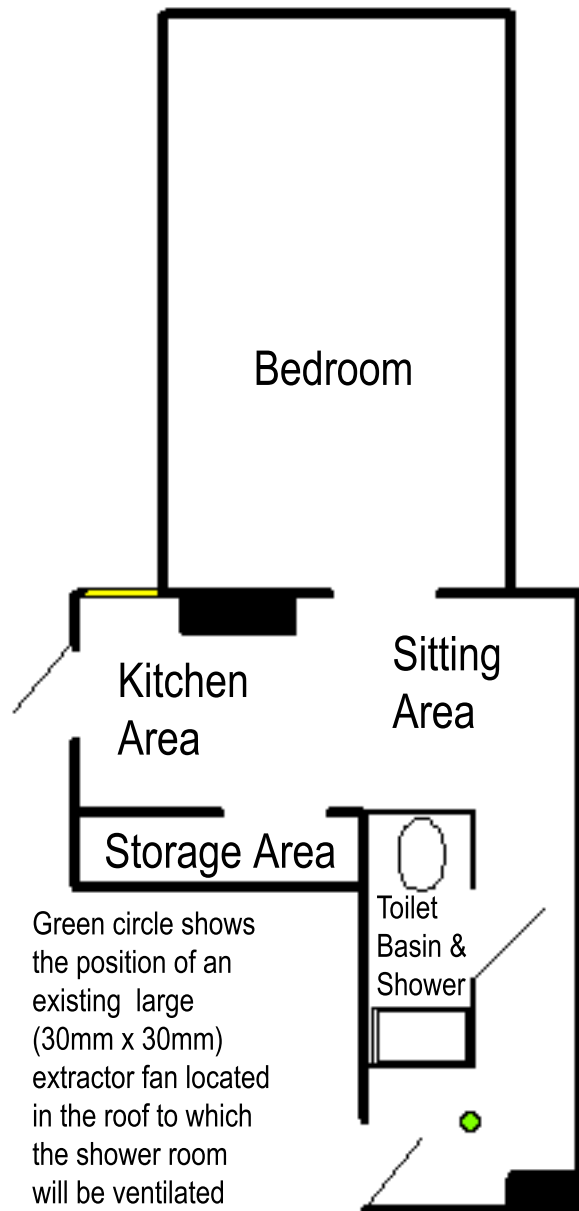

Green circle shows the position of an existing large (30mm x 30mm) extractor fan located in the roof to which the shower room will be ventilated