



- NOTES:
1. Do not scale this drawing. Use figured dimensions only, except for Planning purposes.
 2. All dimensions must be checked on site by the contractor prior to commencement of work.
 3. All construction details are indicative and are to be checked and confirmed on site and any divergence's are to be agreed with the Contract Administrator.

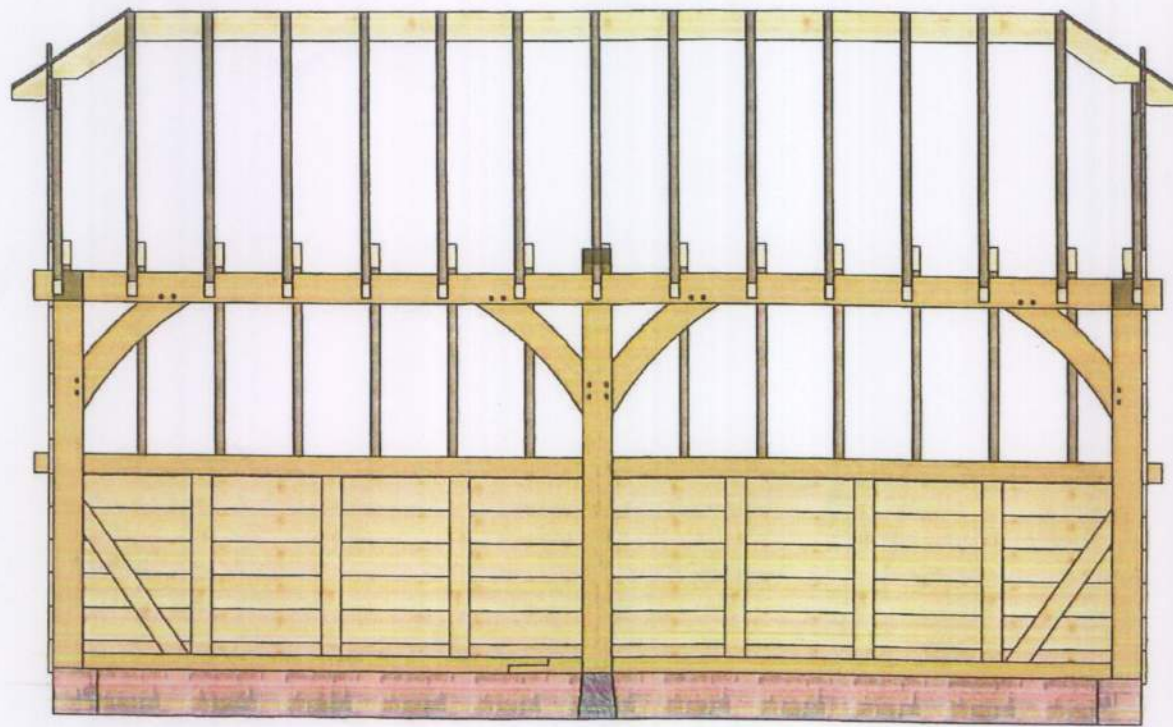

TYPICAL SECTION/ELEVATION.

NOTE:


HEIGHT TO EAVES LEVEL = 2.2m
O/A HEIGHT TO RIDGE = 3.8m.
5.5m WIDE X 5.2m DEEP.

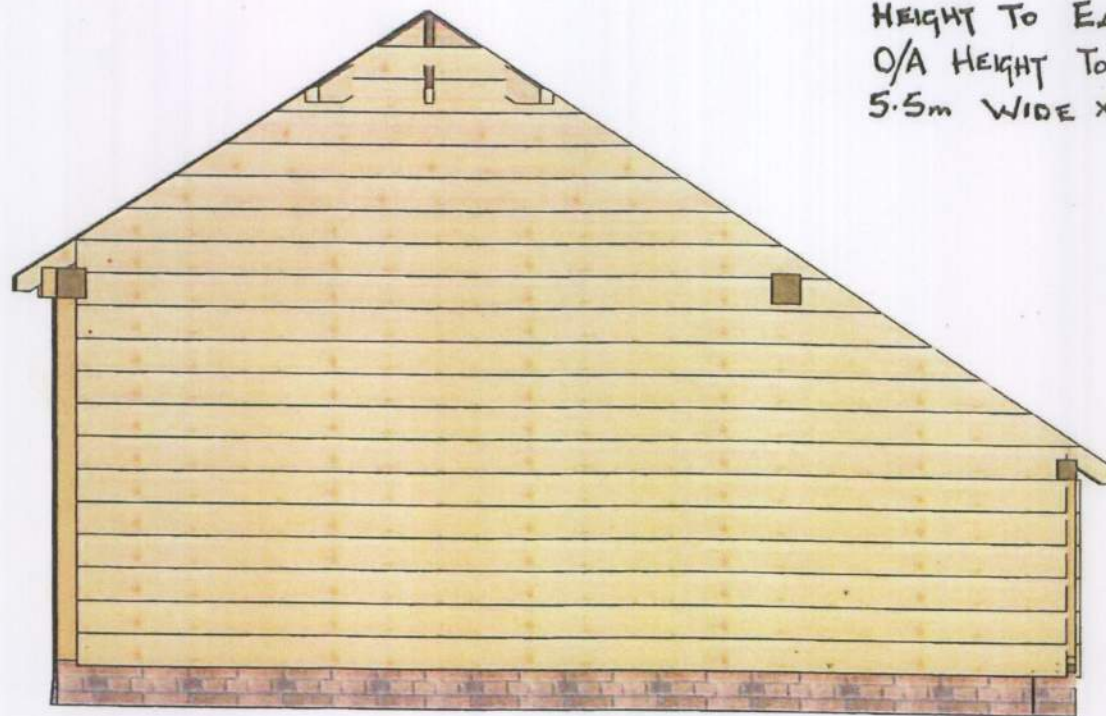

NORTH/SOUTH ELEVATION



ISOMETRIC PHOTO.

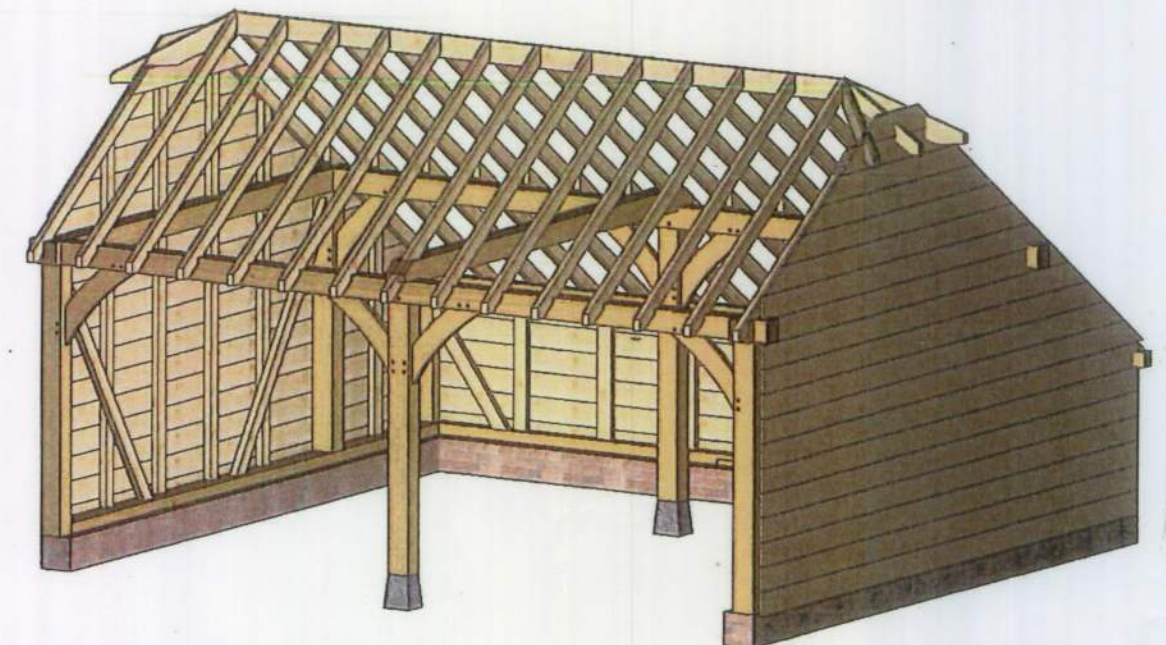

ISOMETRIC VIEW.

ARUN DISTRICT COUNCIL	
No.	200.1.11
SUBSTITUTION	
Received	28.2.4

REV. A. FEB. 11. NOTE RE:
OVERALL DIMENSIONS ADDED.

K.E. HILTON C. Eng M.I Struct.E, F.F.B. Chartered Structural Engineer	
2 ALBERT CHAMBERS SUDLEY ROAD BOGNOR REGIS WEST SUSSEX PO21 1EQ	Tel: 01243 865500 Fax: 01243 860489 Mobile: 07968 333140 E-Mail: k_e_hilton@yahoo.co.uk

ELEVATIONS & SECTIONS		NORTH	
Scale	N.T.S.		Drawn By
Date	JAN 11.		Checked
Drawing Number	4412/3		

25 Elm Grove, Barnham. PO22 OHJ - Proposed Single Storey Double Garage.