

Groundwater monitoring


Points.Eastergate Station.Eastergate WTW.General.Well.Level

Pumping station data supplied by
Portsmouth Water Co.

1 YR DATA AS REQUESTED. 2014 - 2015

EQUIPMENT ERROR.

← ESTIMATED (BASED ON WESTERGATE
READING, APP. 1 KM WEST).

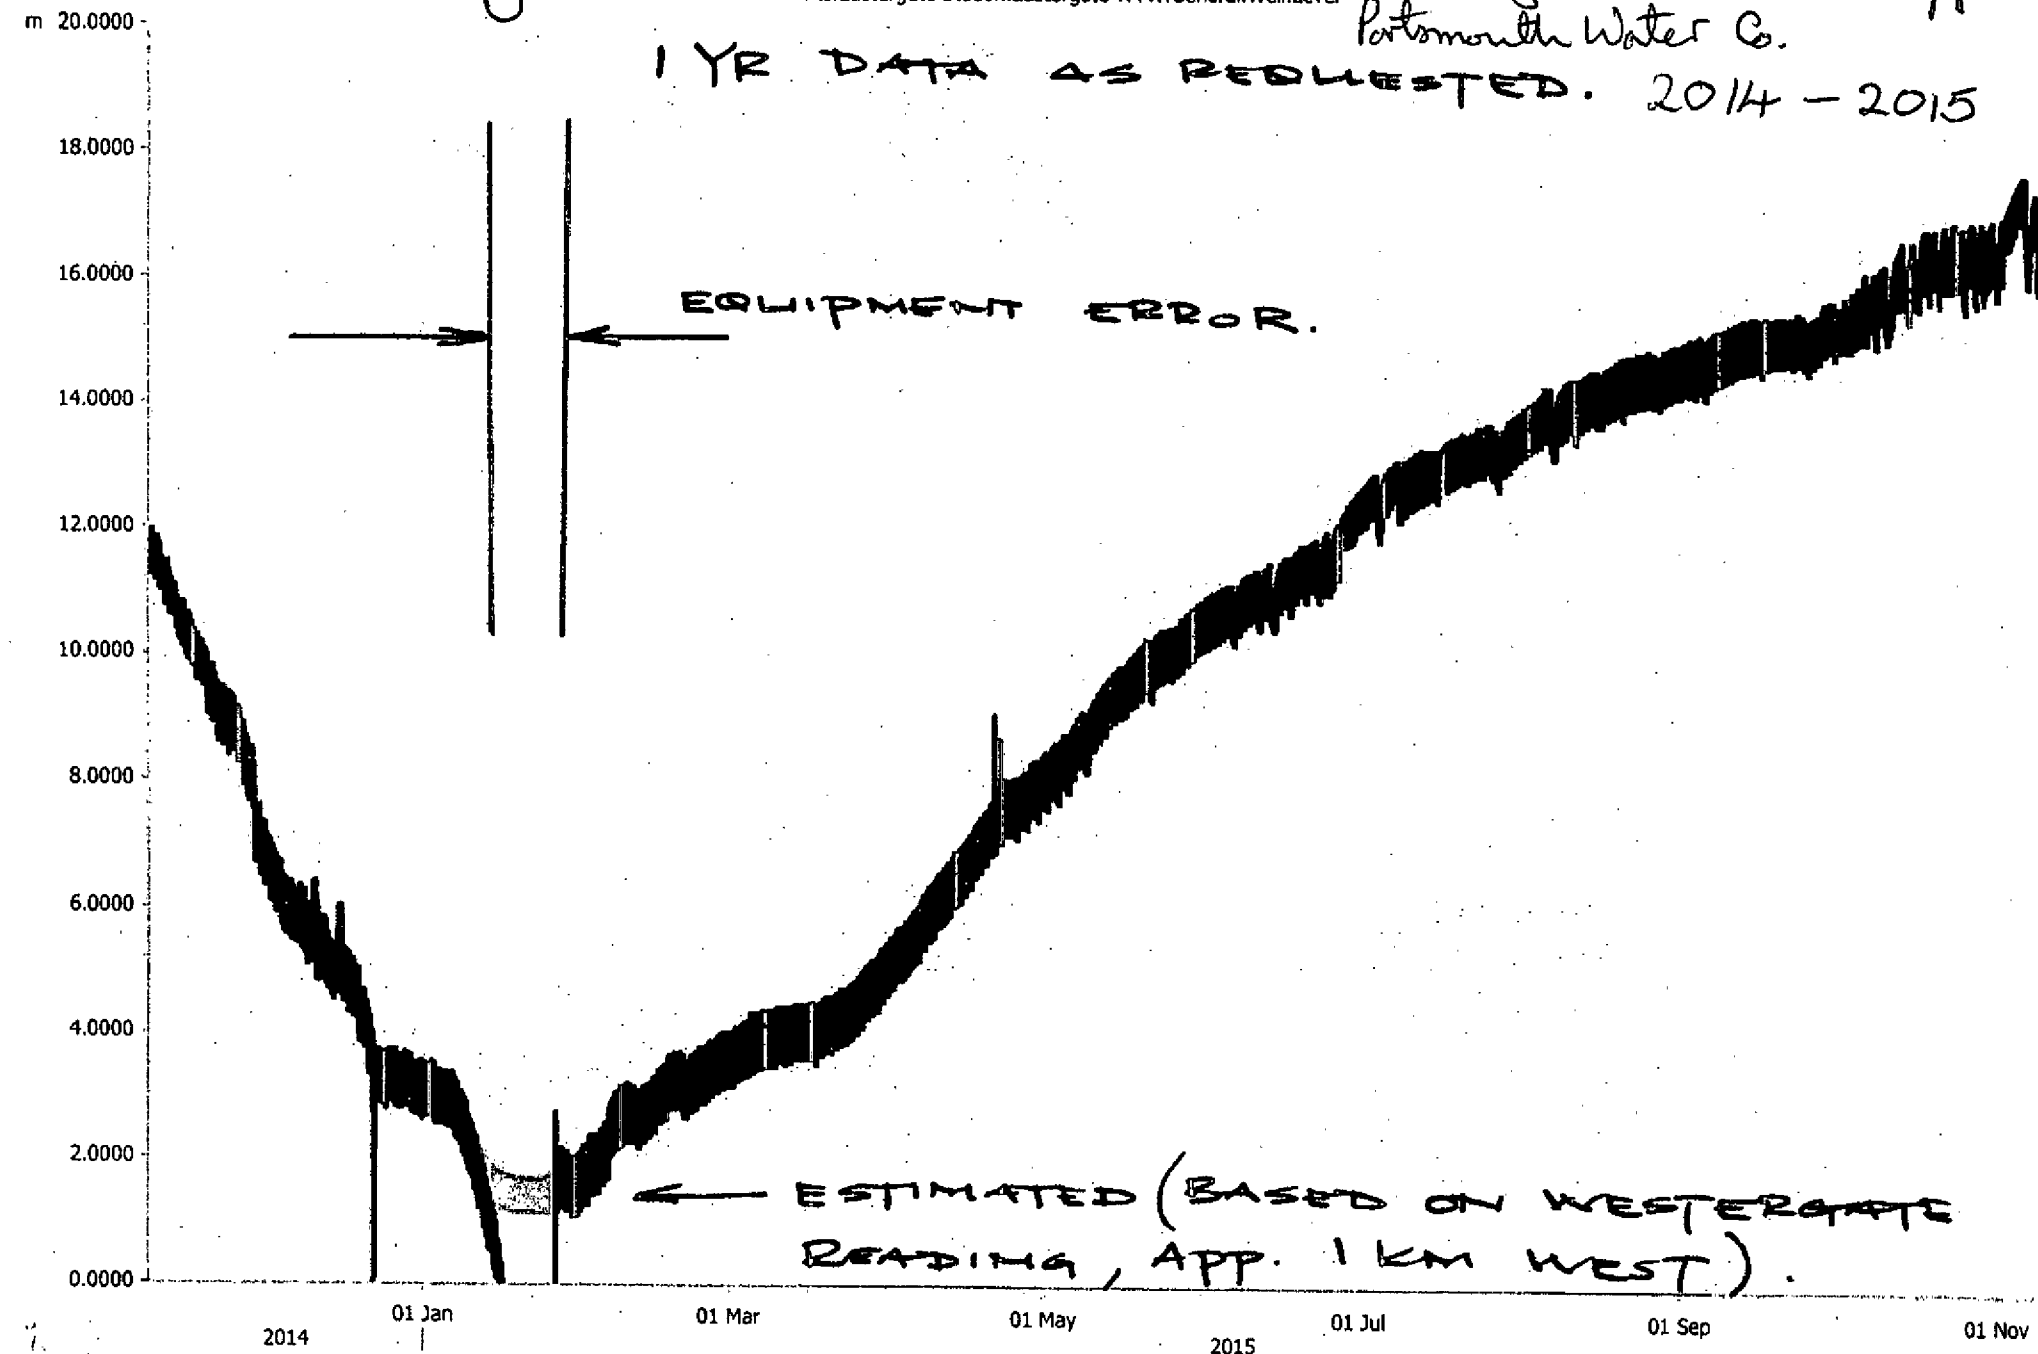

Trace	Type	Ruler Value	Axis
Points.Eastergate Station.Eastergate WTW.General.Well.Level (Point limit exceeded - displaying processed min/max data. Zoom in to view raw data.)	Raw Historic (*)		m