


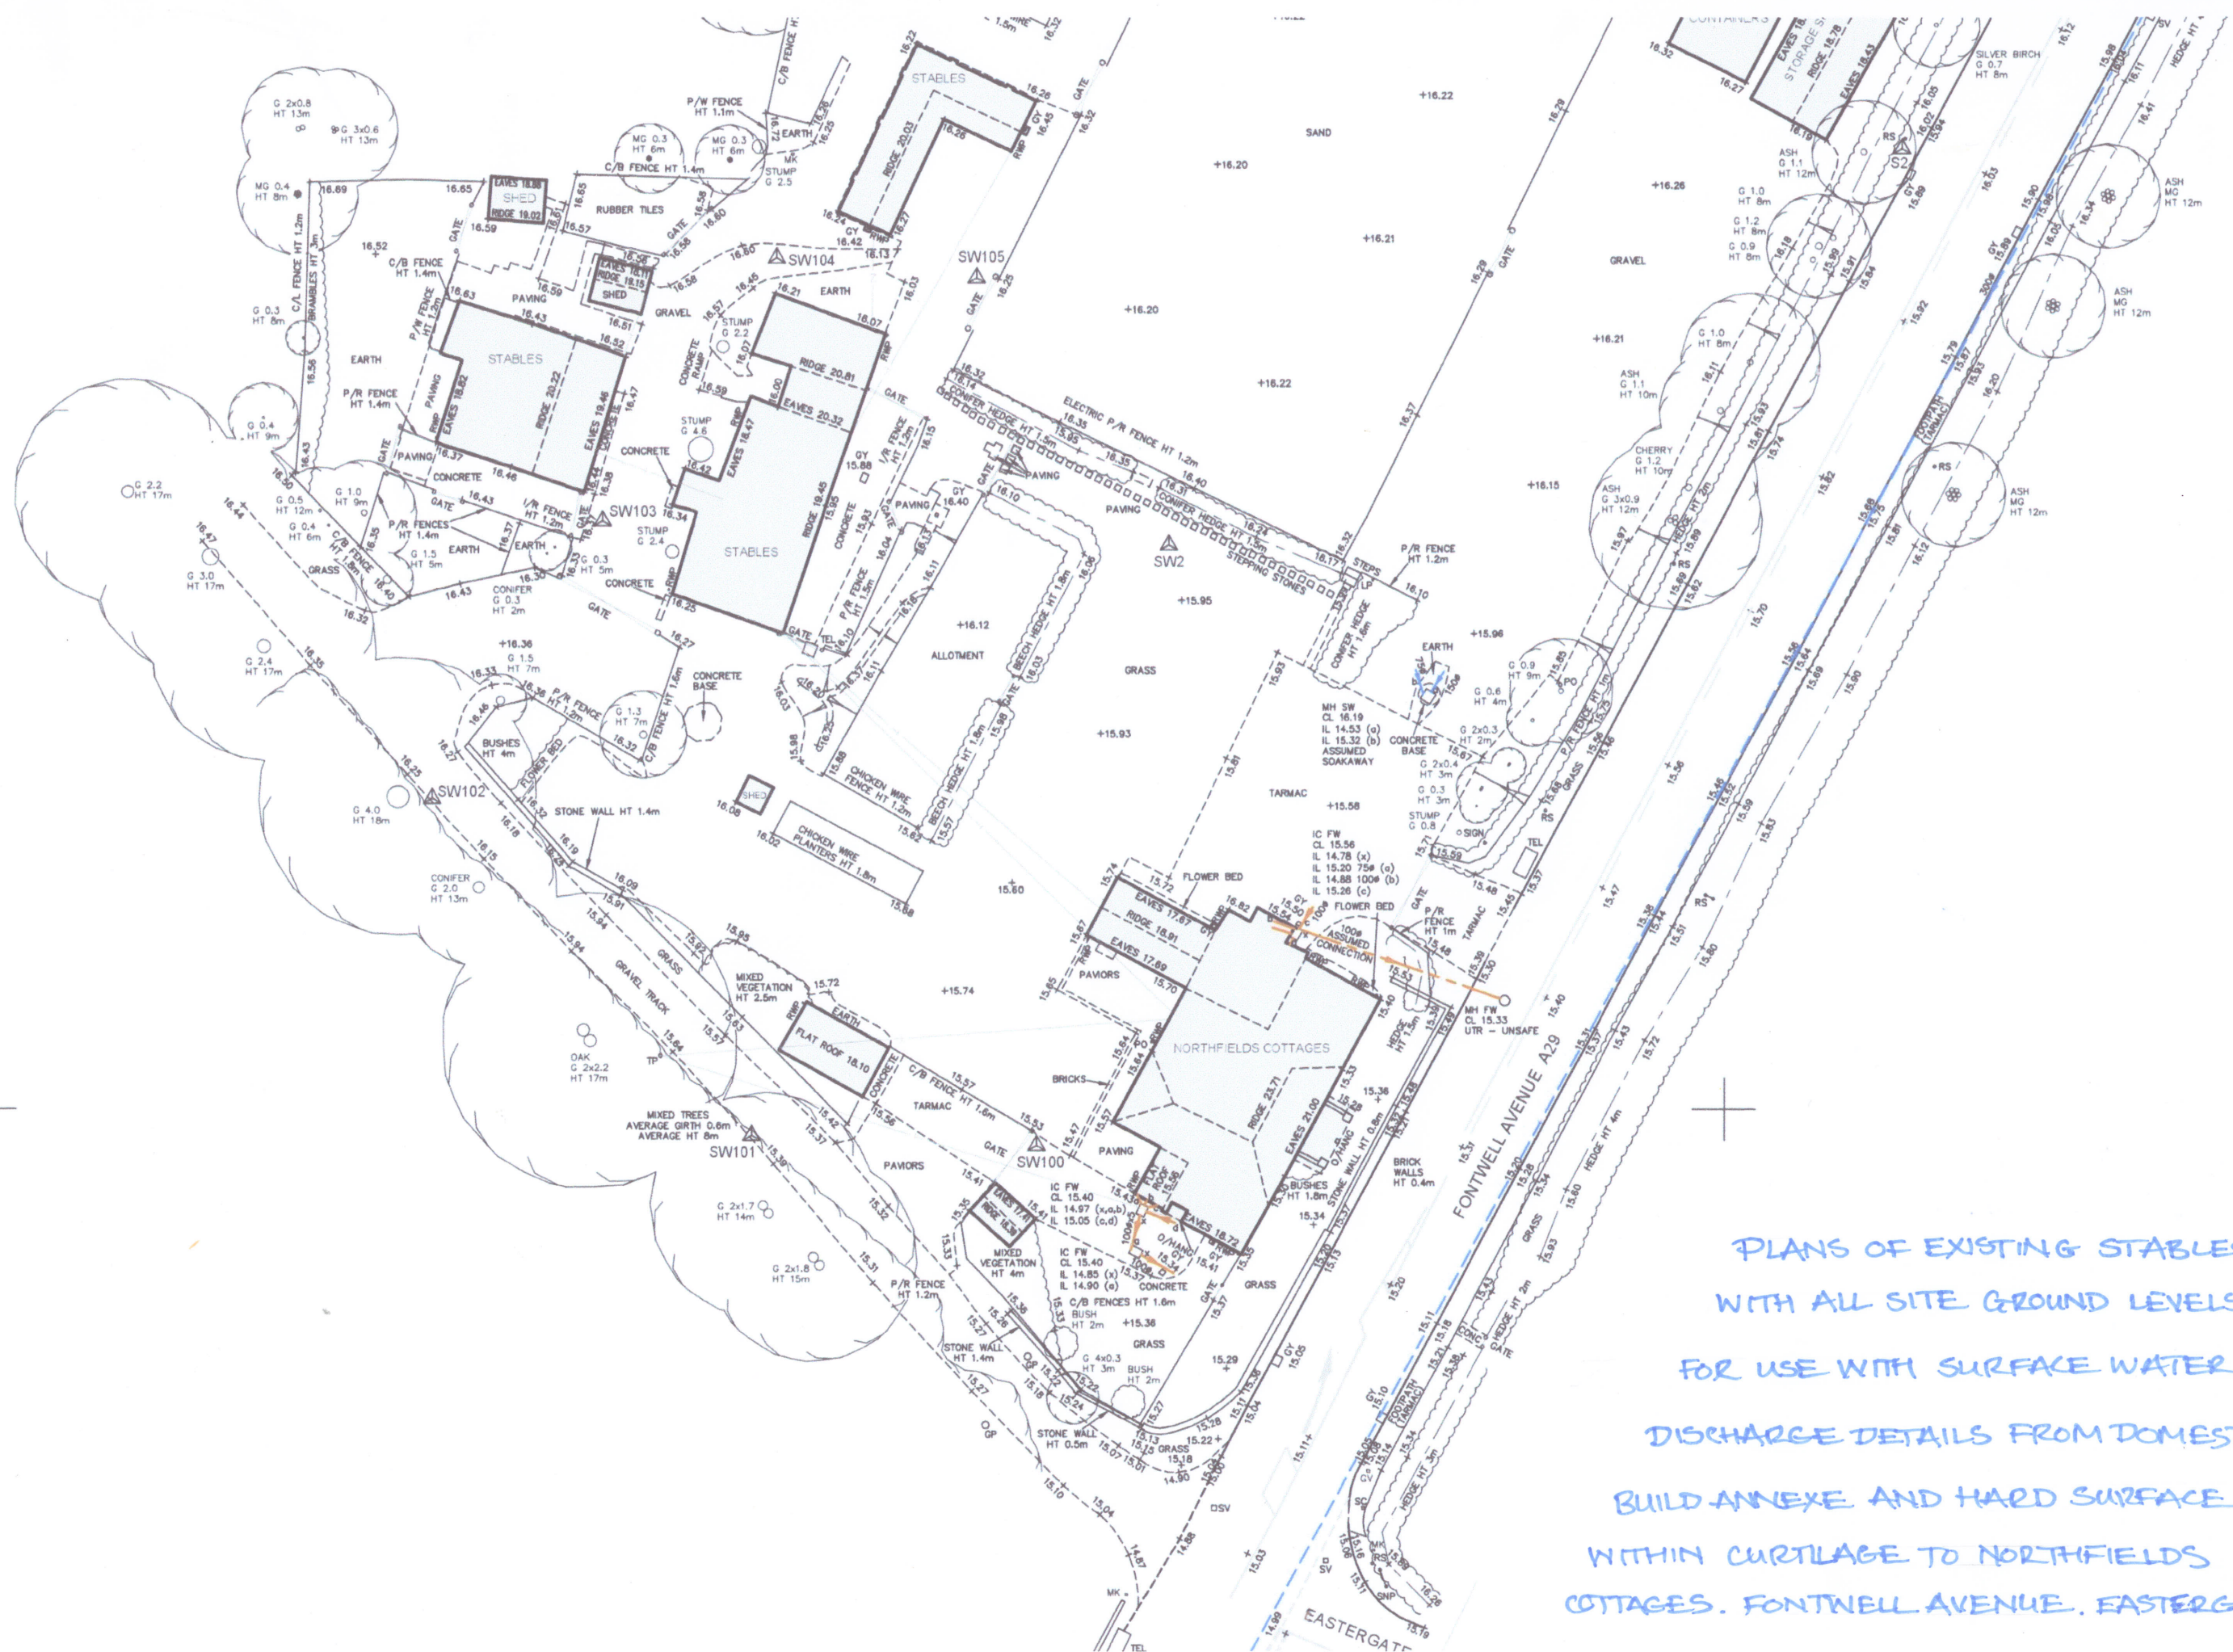

PLANS OF EXISTING STABLES
WITH ALL SITE GROUND LEVELS
FOR USE WITH SURFACE WATER
DISCHARGE DETAILS FROM DOMESTIC
BUILD ANNEXE AND HARD SURFACE
WITHIN CURTILAGE TO NORTHFIELDS
COTTAGES. FONTWELL AVENUE. EASTERGATE