


CONSTRUCTION DRAWINGS OF SOAKAWAY, MANHOLES, CATCHPITS AND PIPE PROTECTION FOR RAINWATER DRAINAGE TO NEW ANNEXE BUILD AT NORTHFIELDS COTTAGES. FONTWELL.


PIPE PROTECTION.

ALL PIPES ARE IN GENERAL GROUND SOIL TYPE WITHOUT TRAFFIC EXPECTATION.

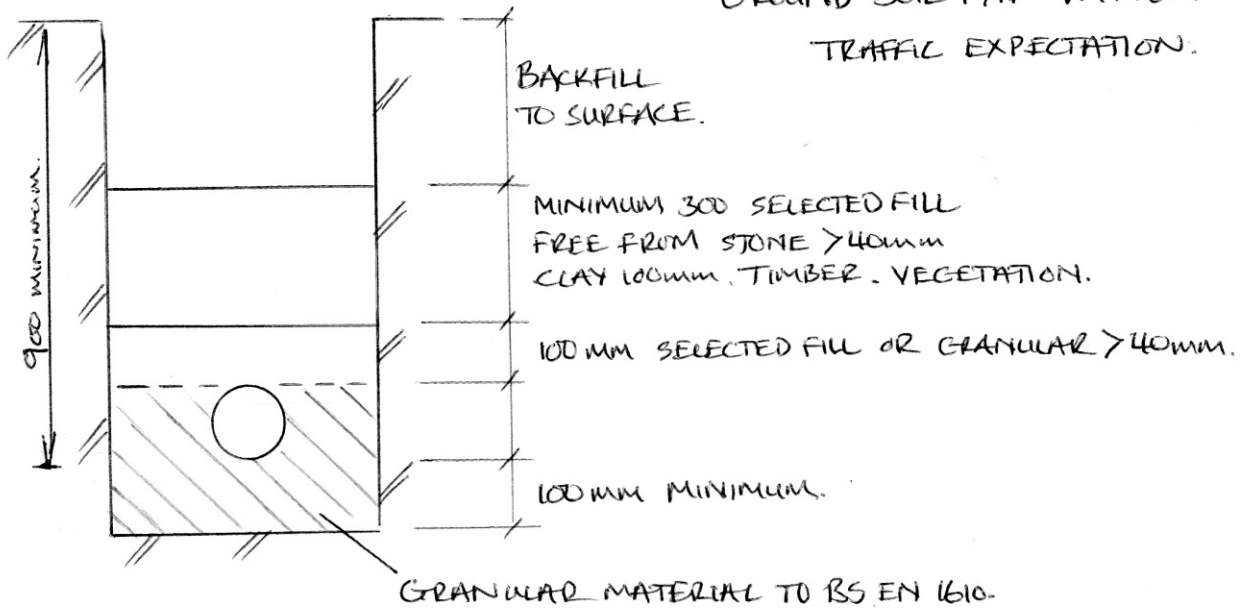


MANHOLE:

CAST/ GALV. COVER AND FRAME.

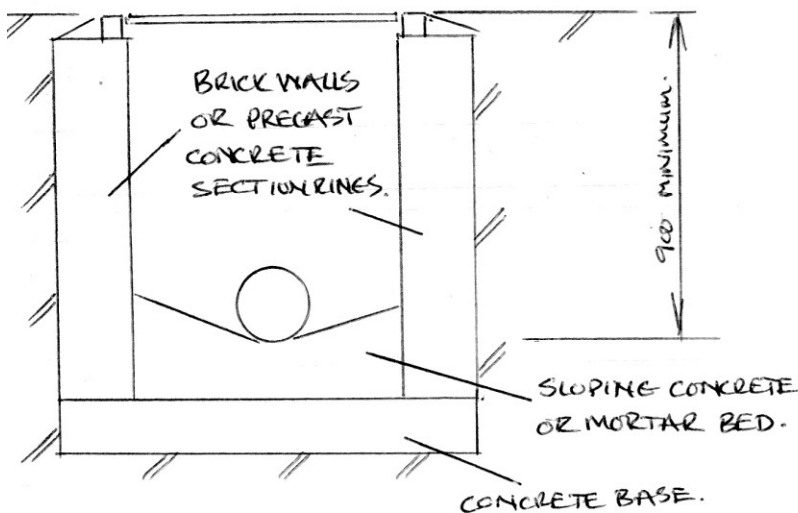

CATCH PIT.

CAST/ GALV. FRAME AND GRATE

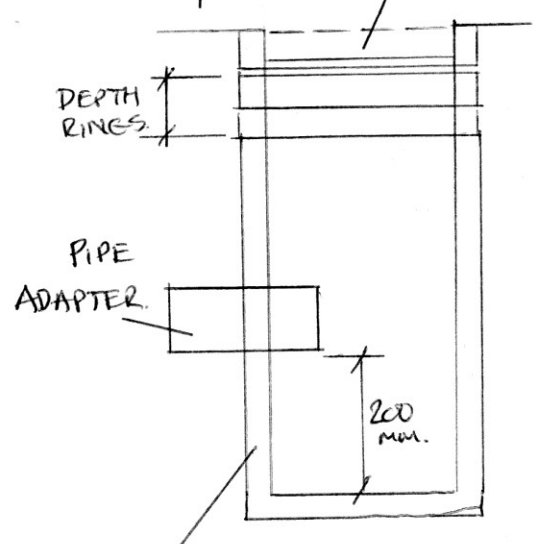

WILKINSON PRECAST CATCH BASIN (400 x 400) OR SIMILAR.

ALL PIPES LAYED TO A MINIMUM INVERT LEVEL OF 900MM. PLEASE REFER TO SITE PLAN FOR GROUND LEVELS. NO TRAFFIC AREAS EXCEPT OVER THE NEW SOAKAWAY AREA WHICH USES POLYSTORM SYSTEM R SOAKAWAY UNITS WITH COMPRESSIVE STRENGTH OF 61 TONNES/M².