


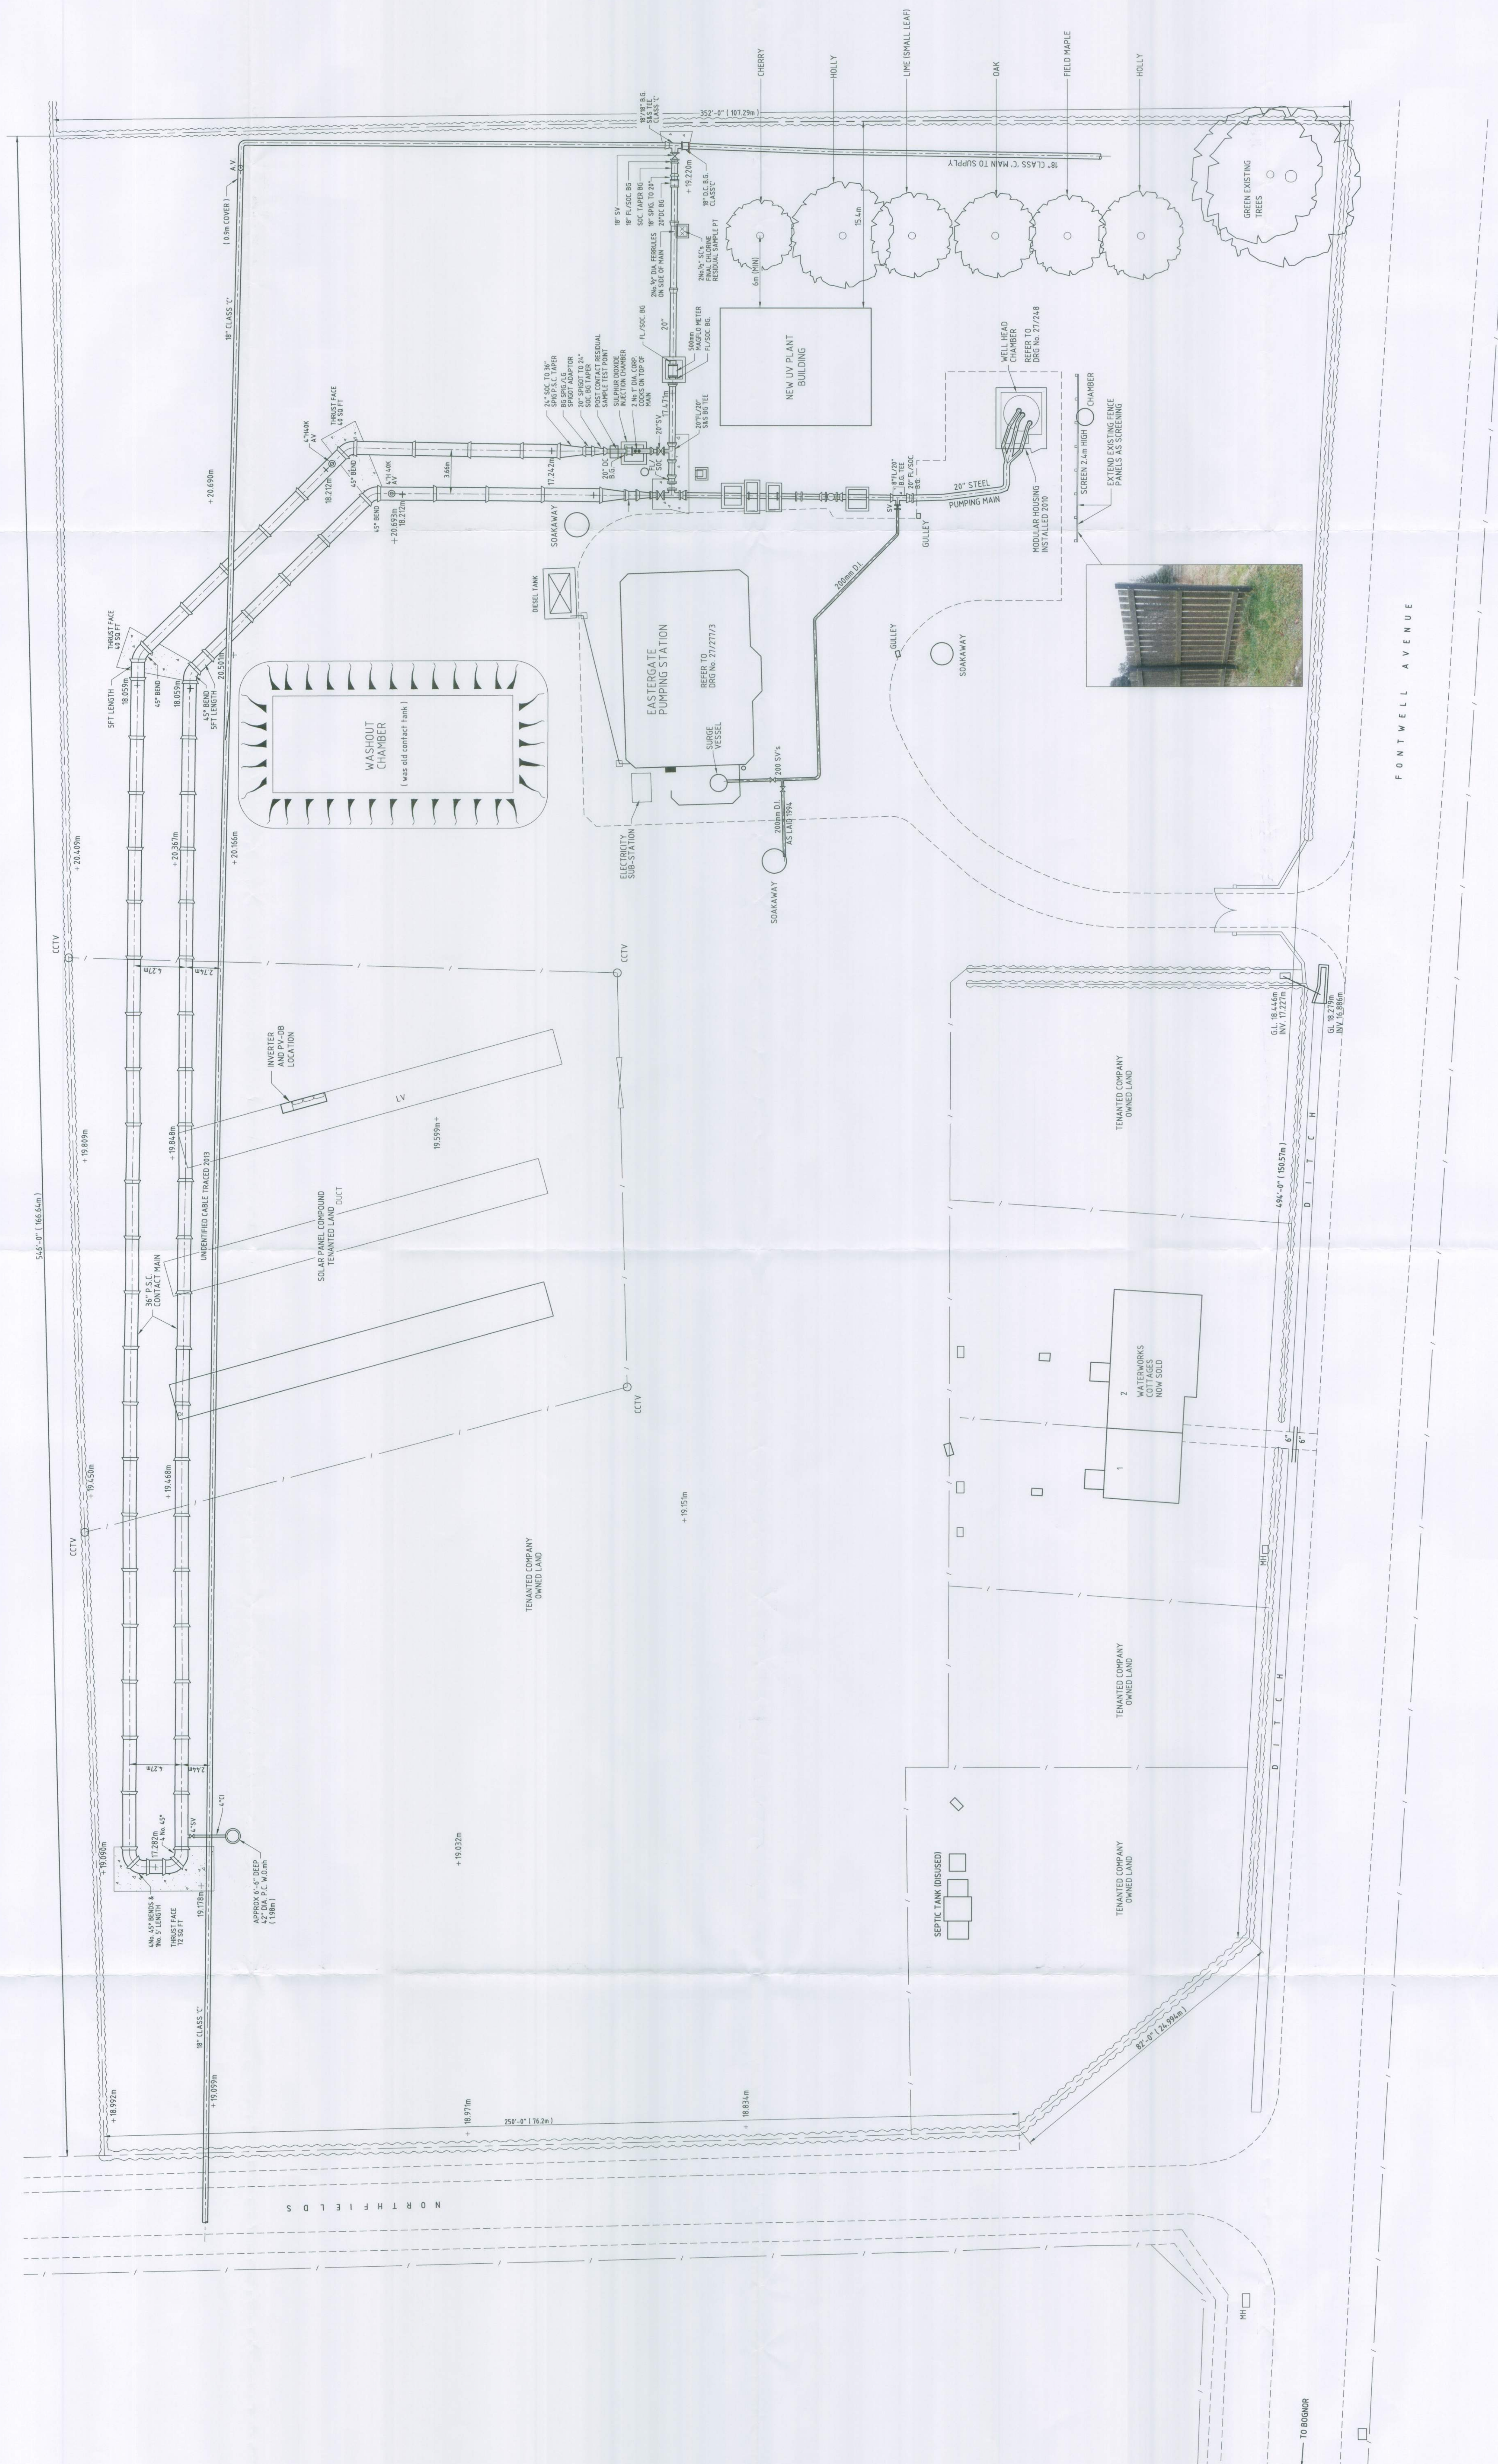

- NOTES:-
- 1. TREE PLANTING
MINIMUM HEIGHT OF NEW TREES TO BE 18m WITH TREE STAKES
 - 2. FENCING PANELS TO MATCH EXISTING