
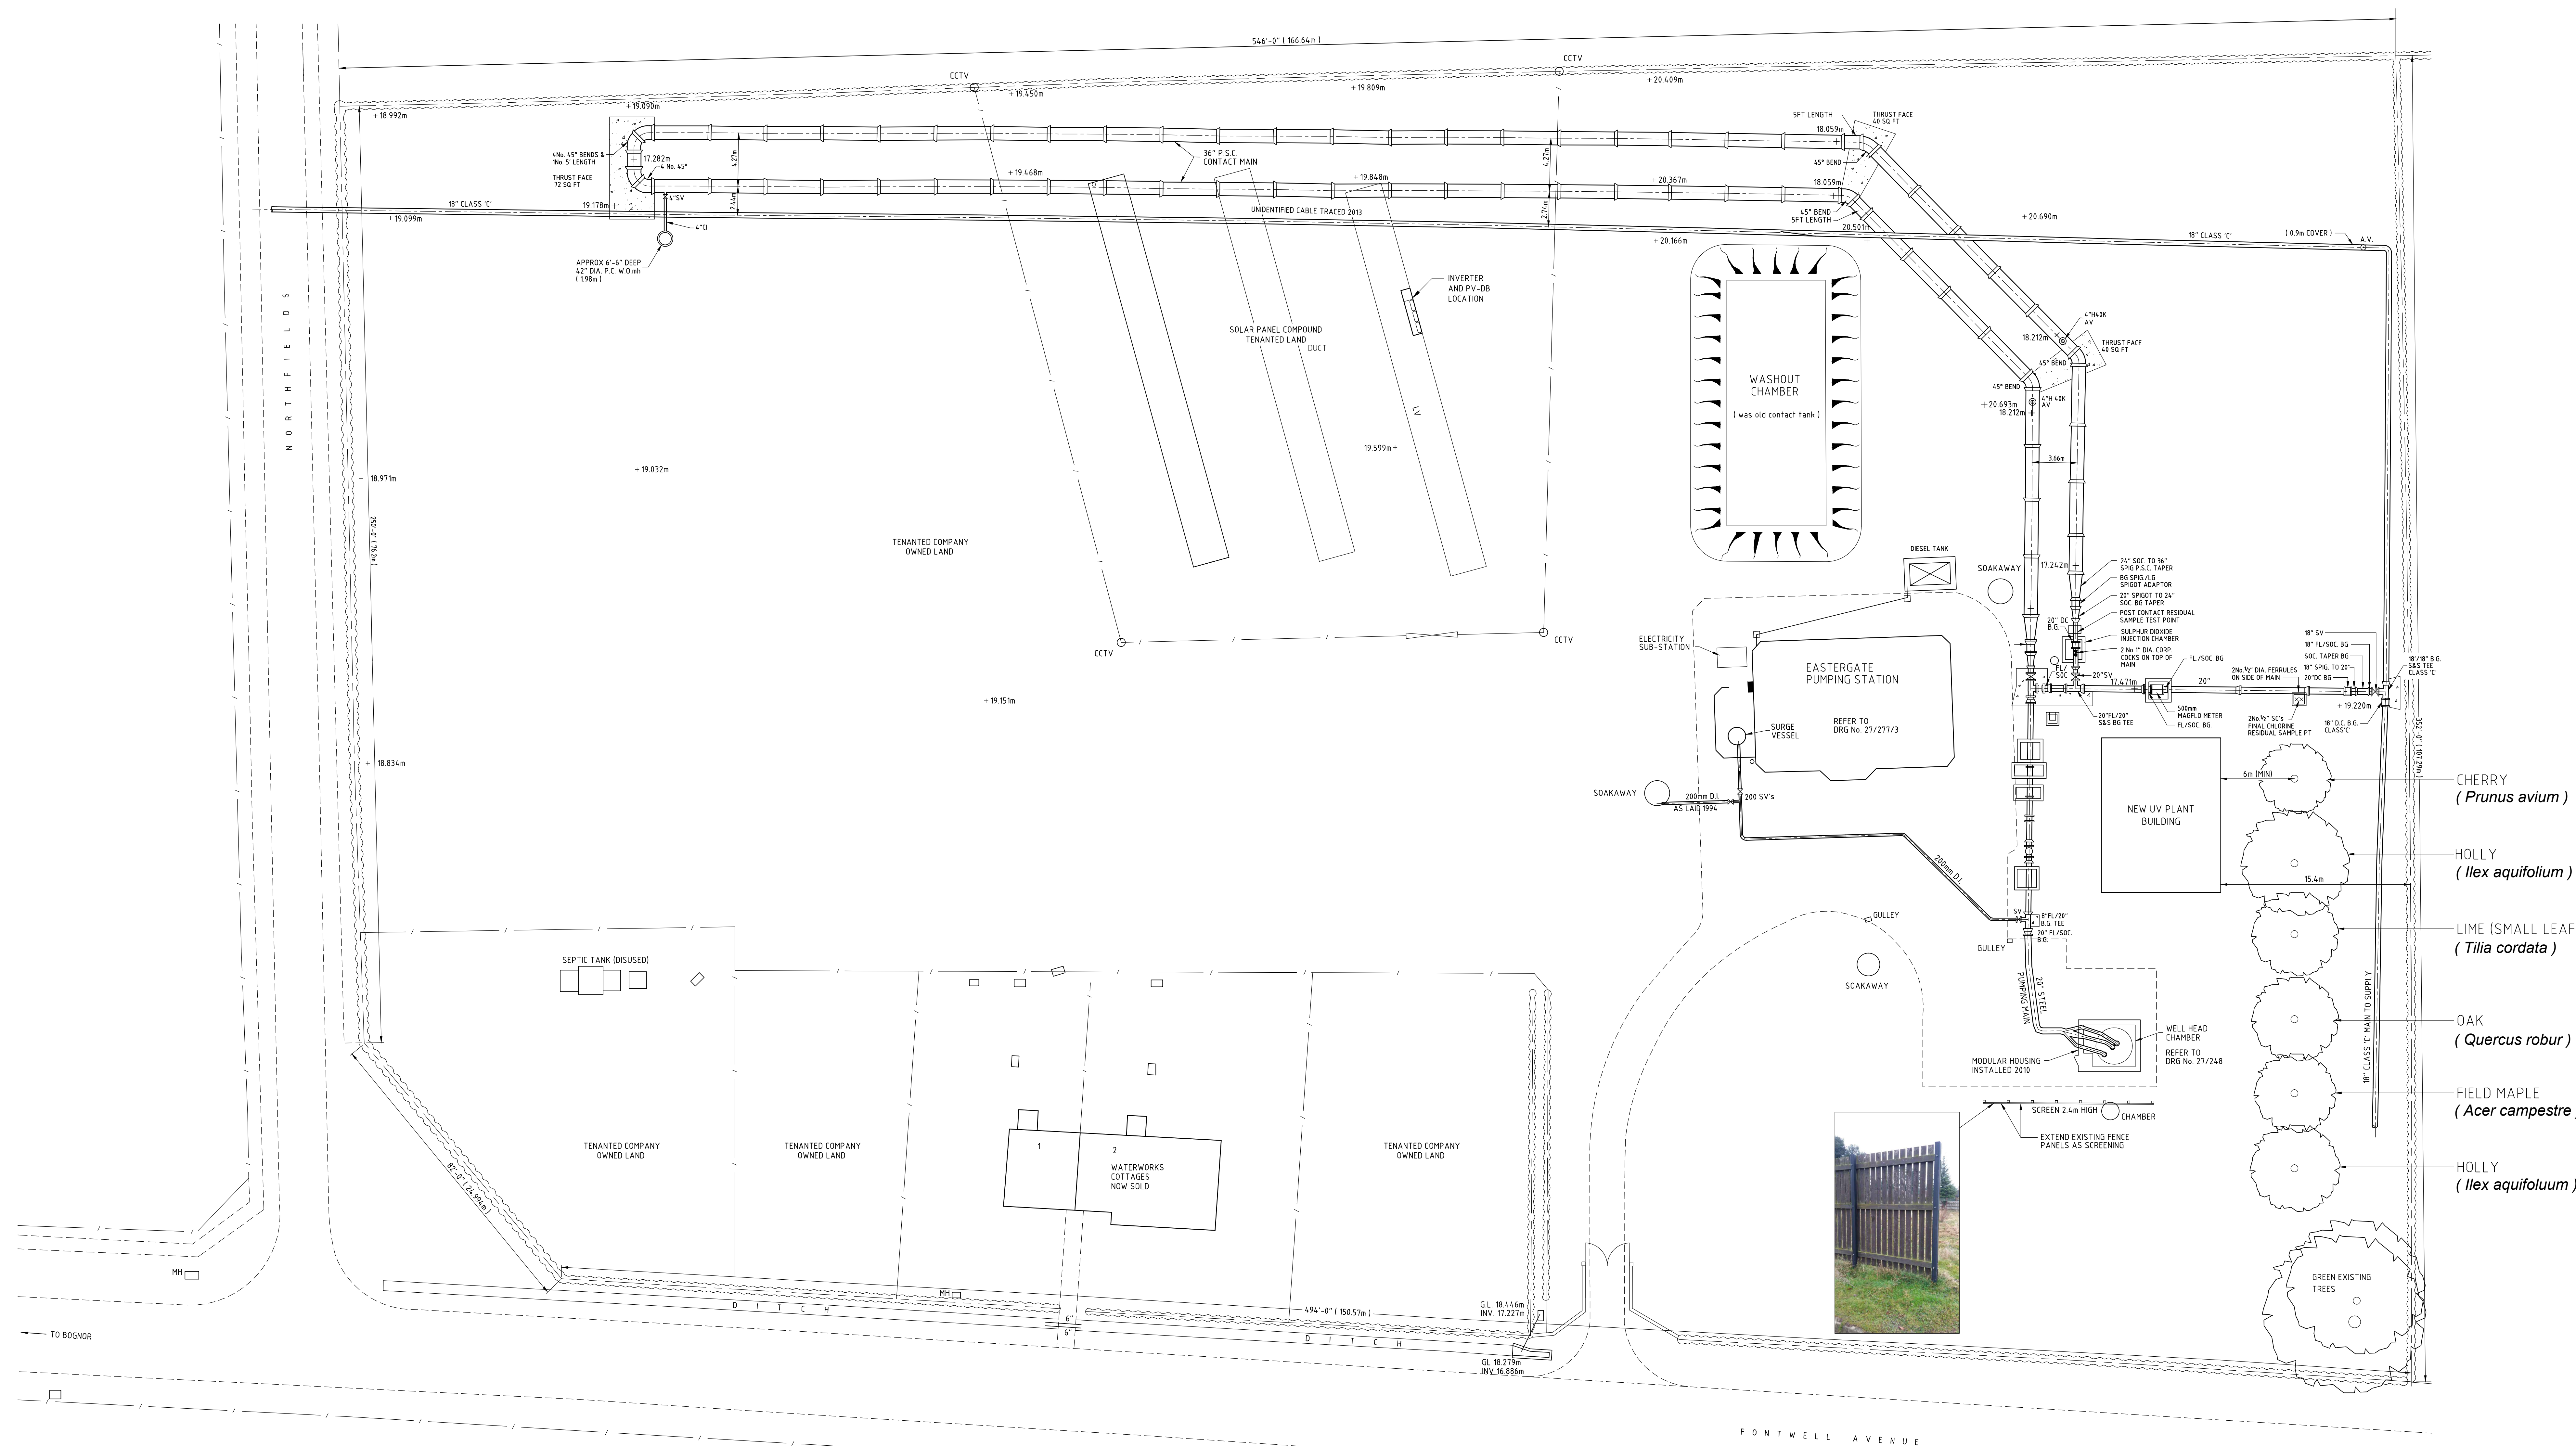


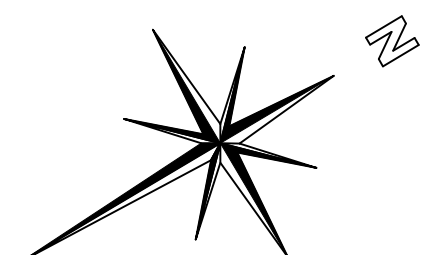

NOTES:-

- TREE PLANTING
MINIMUM HEIGHT OF NEW TREES TO BE 1.8m WITH TREE STAKES
- FENCING PANELS TO MATCH EXISTING