




EXISTING EASTSIDE ELEVATION

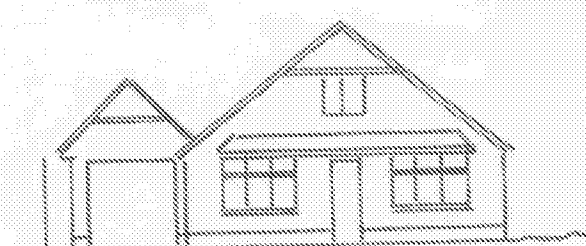


EXISTING FRONT ELEVATION

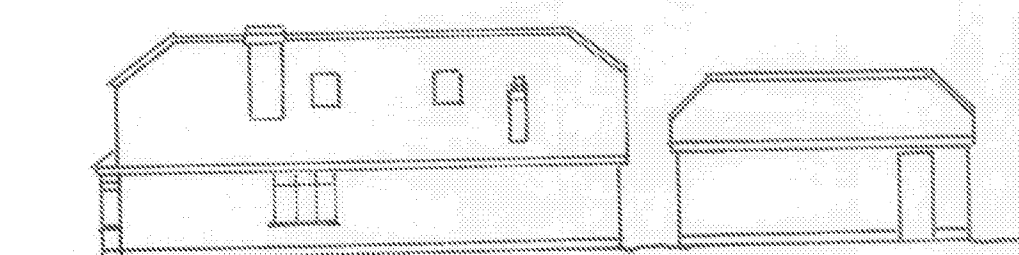


EXISTING WESTSIDE ELEVATION

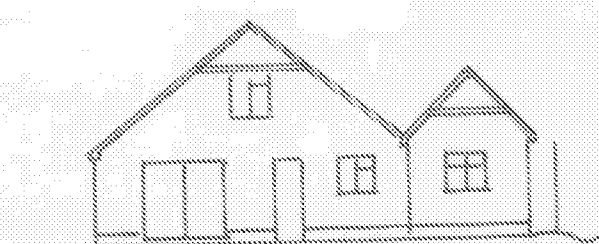


EXISTING REAR ELEVATION

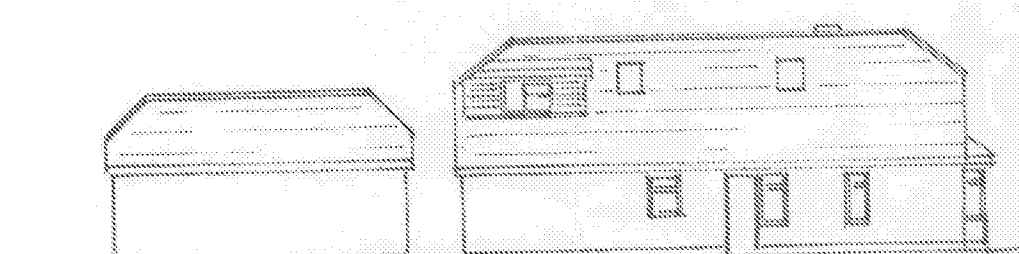


PROPOSED EASTSIDE ELEVATION

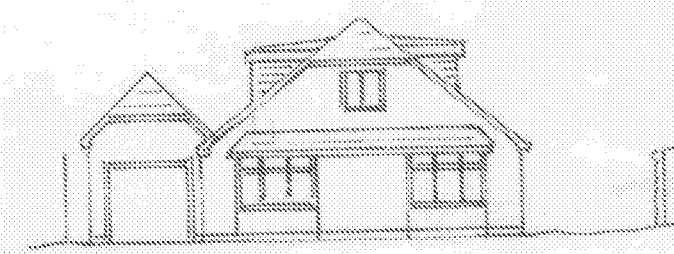

PROPOSED FRONT ELEVATION

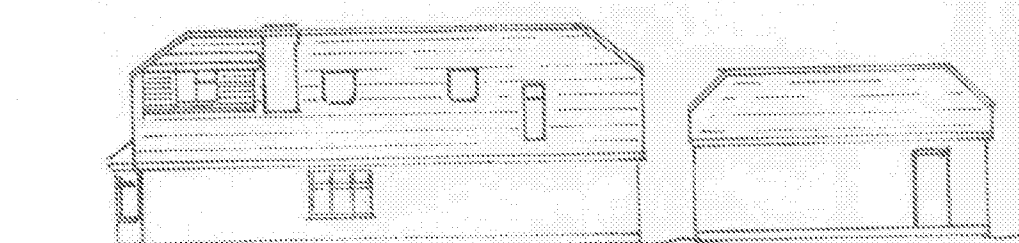

PROPOSED WESTSIDE ELEVATION

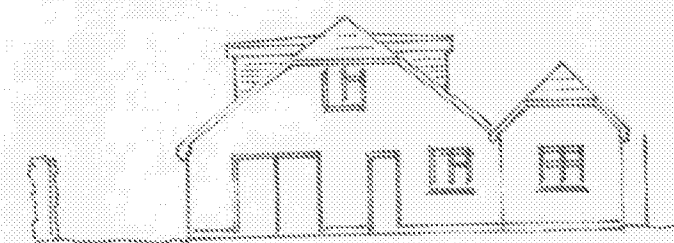


PROPOSED REAR ELEVATION

DORMER SPECIFICATION

FLAT ROOF TO BE GRP IN COLOUR TO COMPLEMENT ROOF TILES.

VERTICAL PLAIN TILING TO MATCH COLOUR OF MAIN ROOF TILES.


WINDOWS TO BE UPVC WITH ROSEWOOD GRAINED FINISH.

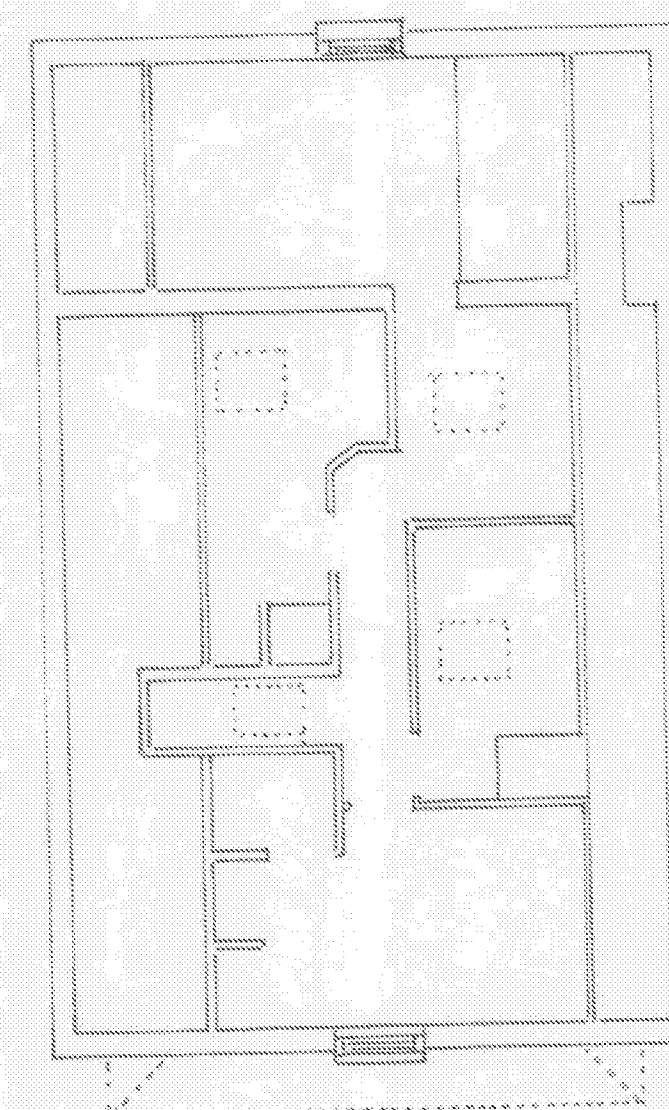


FIRST FLOOR PLAN. 1:100

NB. THE PROPOSED DORMERS ARE MERELY AN UPWARD EXTENSION OF THE EXISTING TIMBER STUD WALLS WHICH FORM THE BEDROOMS.

NO INCREASE OR ALTERATION OF THE FLOOR PLAN IS PROPOSED UNDER THIS PLANNING APPLICATION.

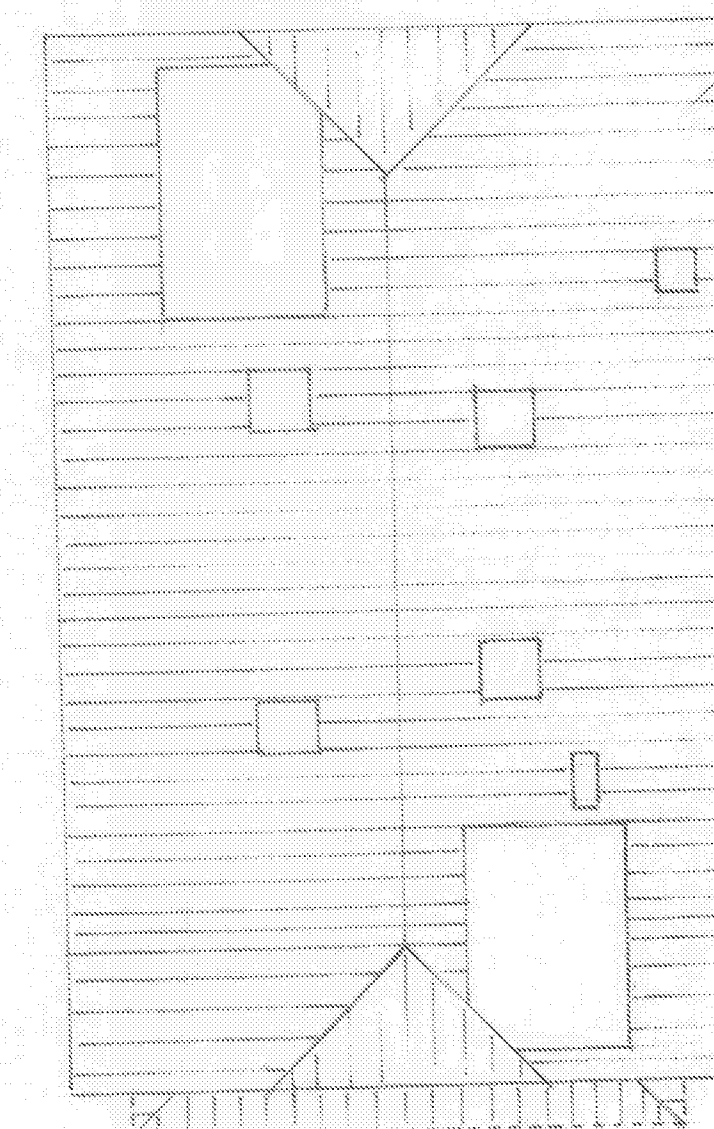

ROOF PLAN 1:100

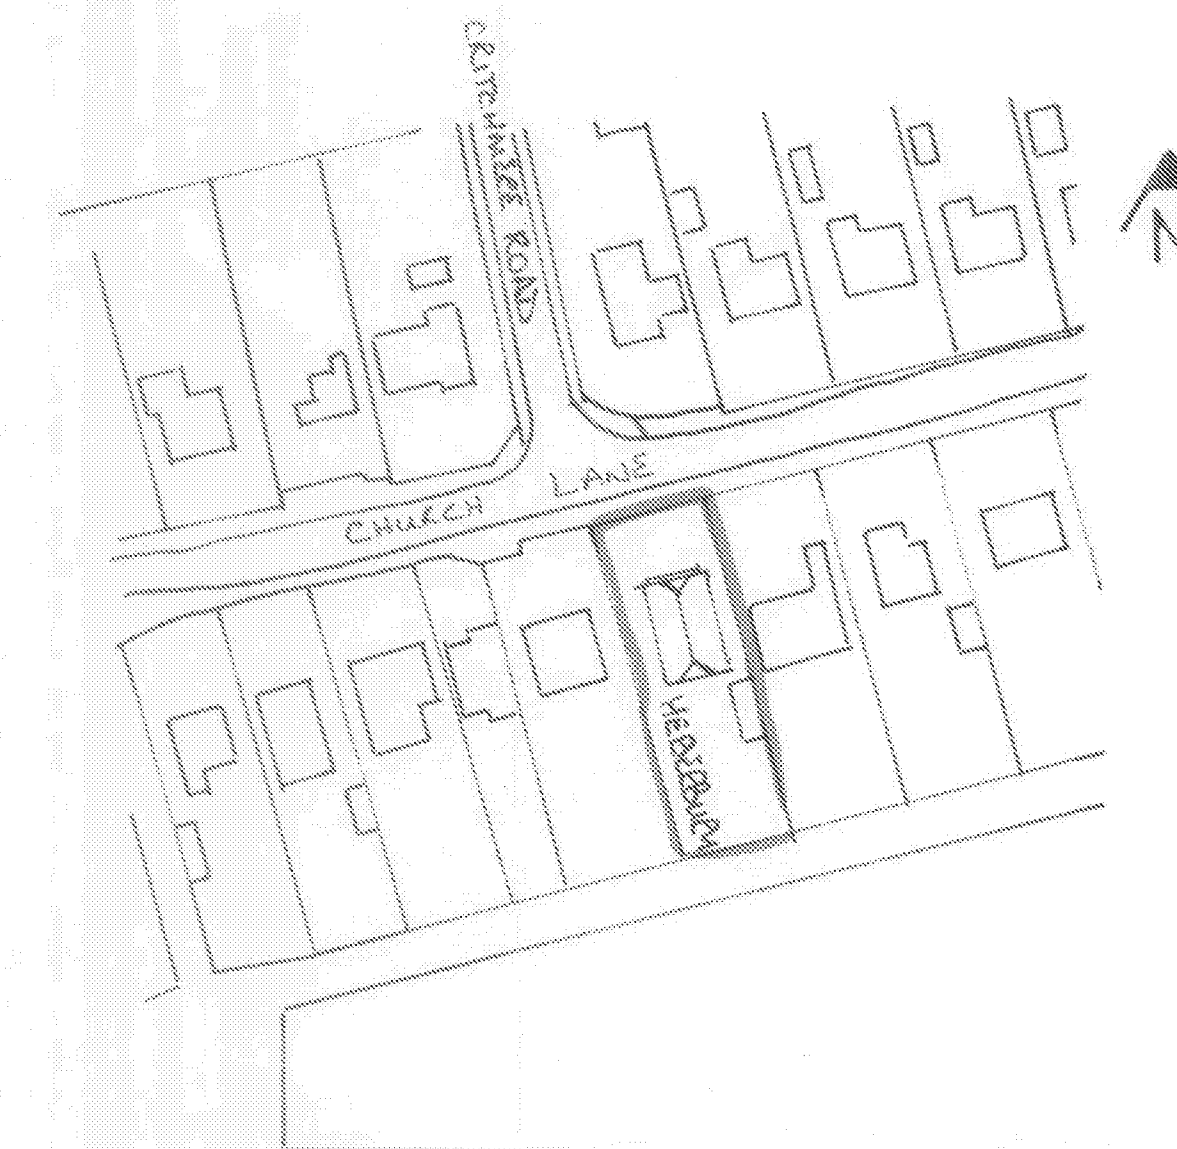

LOCATION PLAN.
1:500 1:250

HEREBURY
Church Road
EASTGATE
PO20 3XD

PROPOSED DORMER WINDOWS

PLANS
ELEVATIONS

MARCH 2014

SCALES 1:100 1:200 1:500

DRAWING NO. HCR/01