


NOTES:
Dimensions to be checked on site before commencing work. any discrepancies shall be reported to Curtis Leeves Technical Ltd. immediately.
Do not scale from these drawings except for planning purposes. Use figured dimensions only.
Where applicable this drawing is to be read in conjunction with other consultants' drawings.
This drawing is the copyright of Curtis Leeves Technical Ltd. and may not be copied, altered or reproduced in any way, or passed to a third party, without written authority.

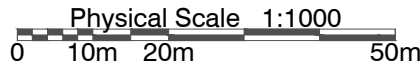

- 1no. Type 1 - 2B / 4P - 80 sq.m. No Garage
- 8no. Type 2 - 3B / 5P - 92 sq.m. No Garage
- 2no. Type 3 - 3B / 5P - 101 sq.m. No Garage
- 4no. Type 4 - 3B / 5P - 124 sq.m. With Garage
- 10no. Type 5 - 4B / 7P - 136 sq.m. With Garage
- 3no. Type 6 - 4B / 8P - 155 sq.m. With Garage

SITE AREA 1.49 Hectares

DENSITY 18.8 Units per Hectare

- Open Space
- Existing Trees to Remain
- Indicative New Tree Planting

P04 Layout adjusted to suit Wider Development Framework Plan 23.09.19

rev	description	date
status		
PLANNING		



CURTIS LEEVES TECHNICAL LTD
01243 378070 | mail@cltechnical.co.uk

client Domusea Limited			
project The Boweries Barnham Road Eastergate			
title Proposed Site Layout Plan			
date May 2018	scale @ A3 1:1000	drawn KWF	chkd MRL
project no. 1815	drawing no. 101	rev P04	