


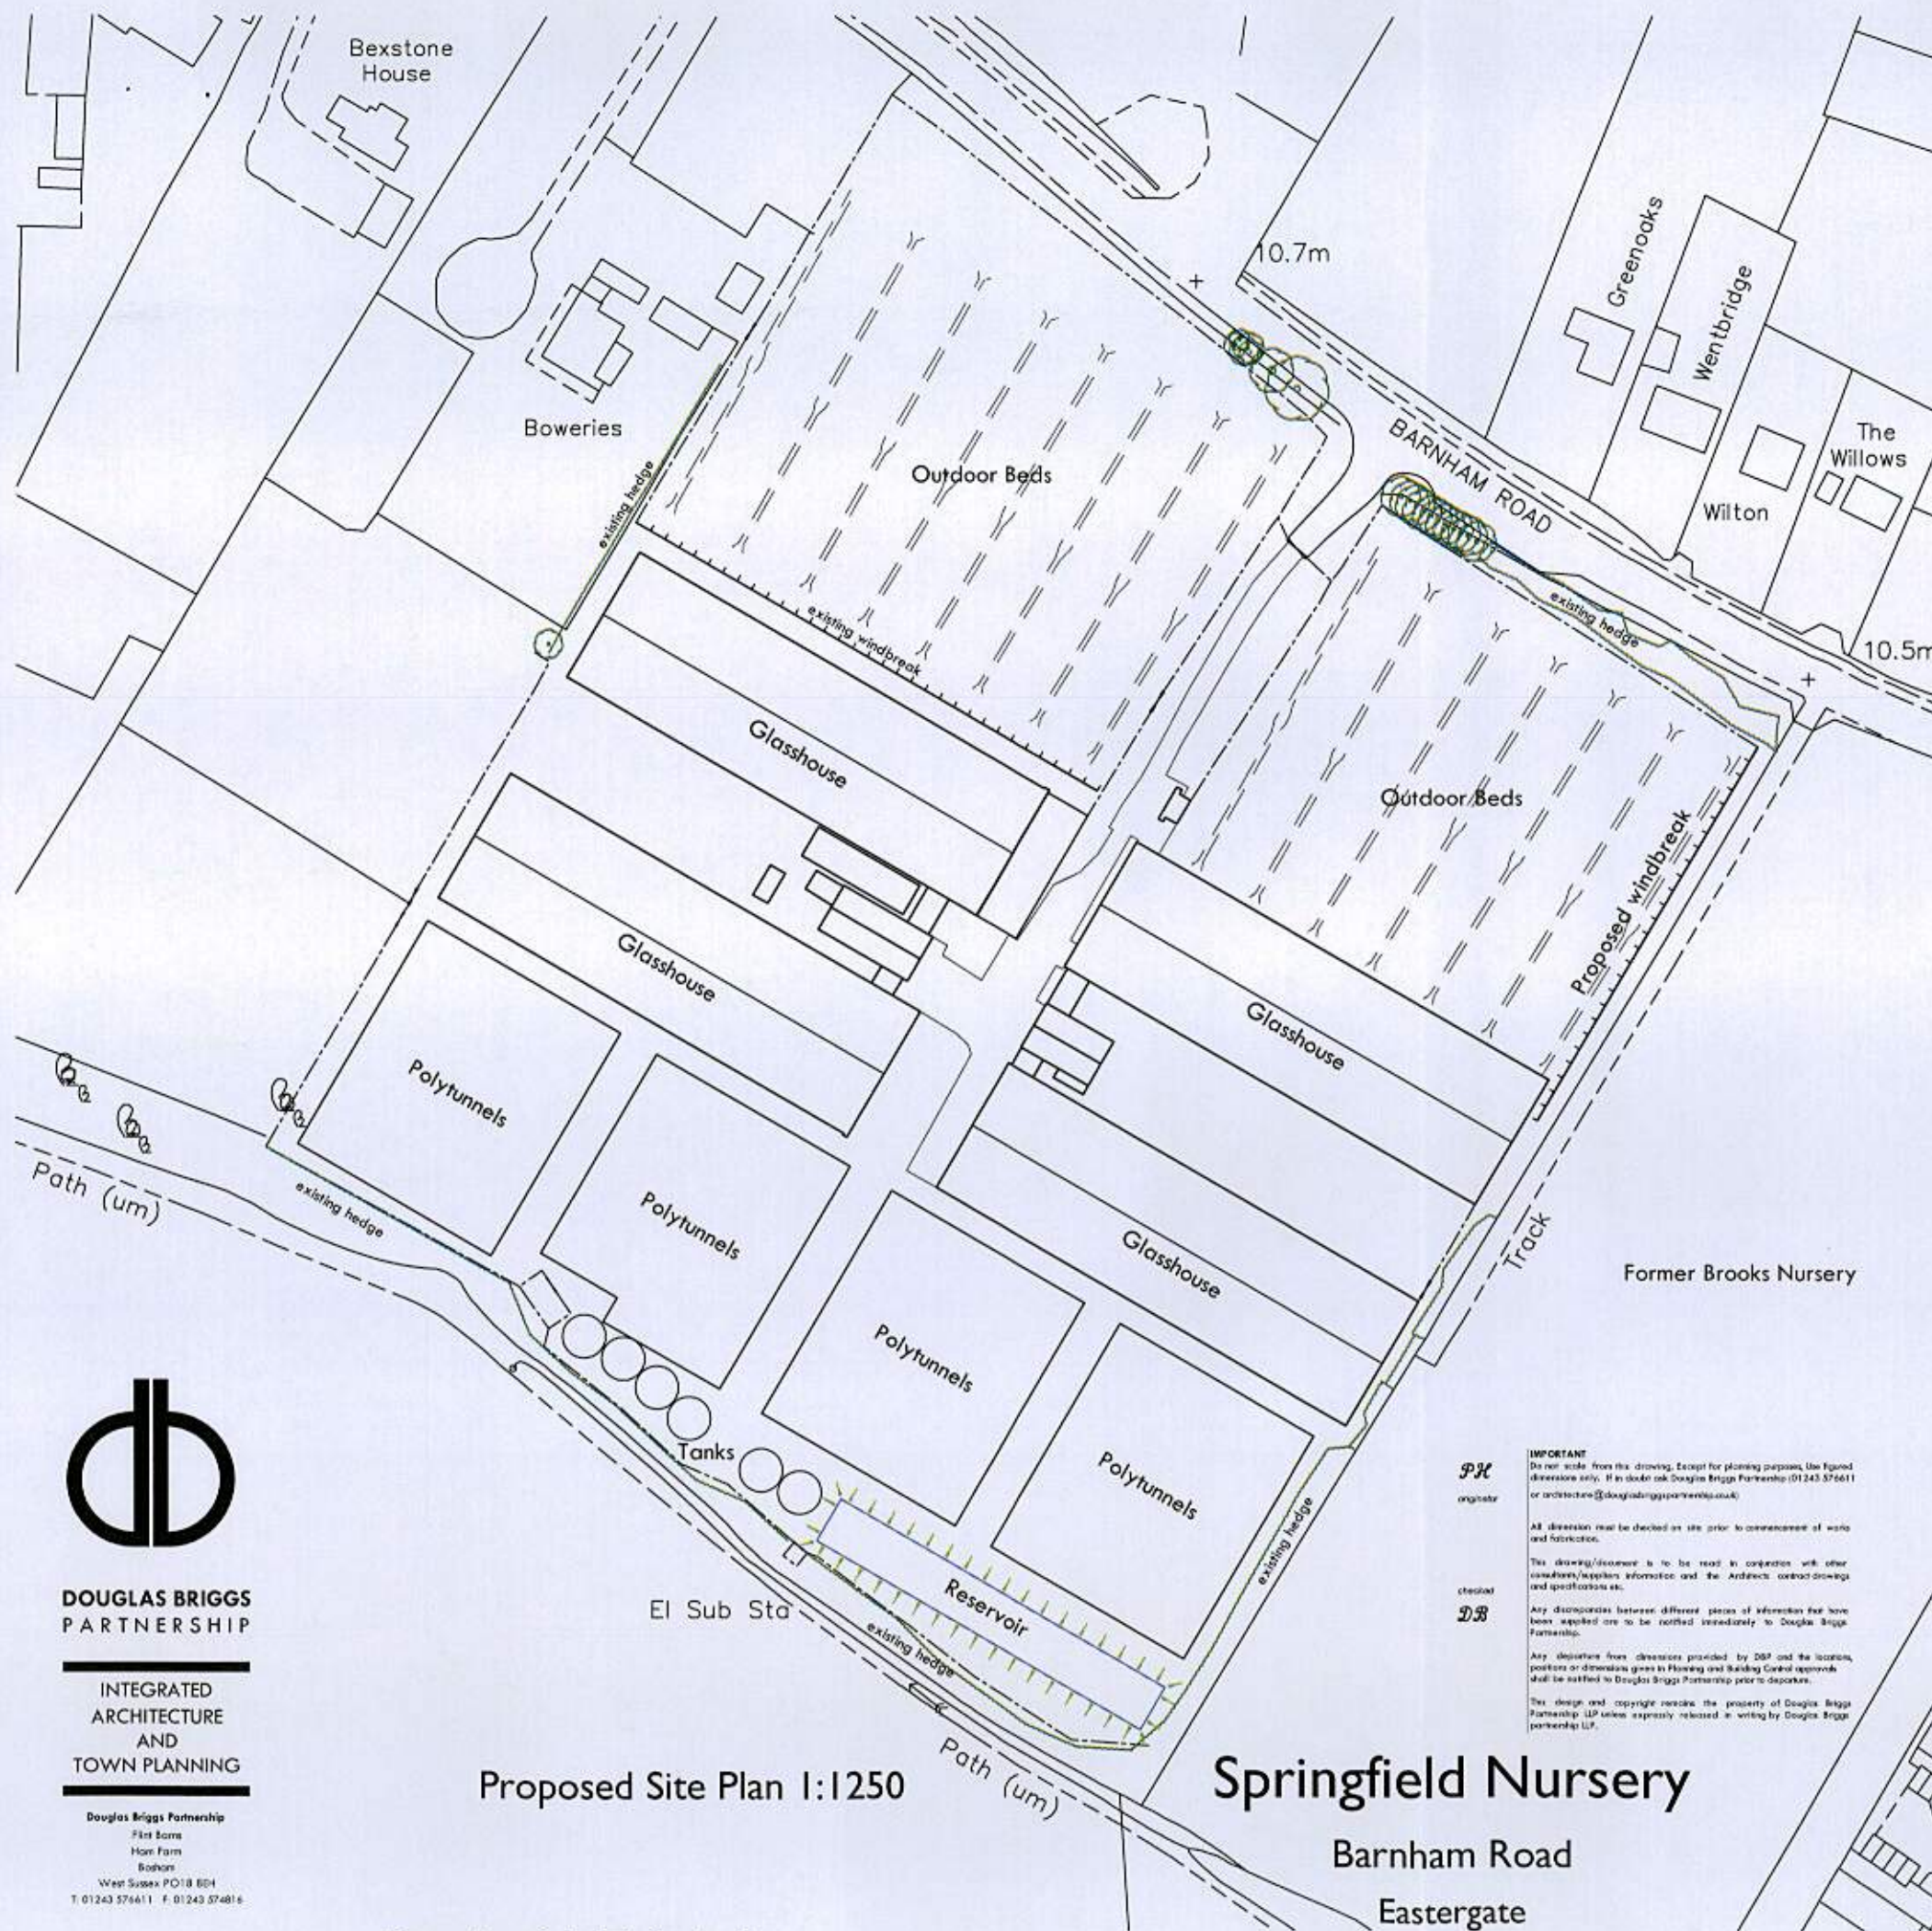

Proposed Site Plan 1:1250

Springfield Nursery

Barnham Road

Eastgate

PK
original

IMPORTANT
Do not scale from this drawing. Except for planning purposes, use figured dimensions only. If no other scale Douglas Briggs Partnership (01243 576611) or architects@douglasbriggspartnership.co.uk

All dimensions must be checked on site prior to commencement of work and fabrication.


This drawing/document is to be read in conjunction with other conditions/specifications and the Architects' contract drawings and specifications etc.

Any discrepancies between different pieces of information that have been supplied are to be notified immediately to Douglas Briggs Partnership.


Any variations from dimensions provided by DBP and the location, position or dimensions given in Planning and Building Control approvals shall be notified to Douglas Briggs Partnership prior to departure.

This design and copyright remains the property of Douglas Briggs Partnership LLP unless expressly released in writing by Douglas Briggs Partnership LLP.


checked
DB

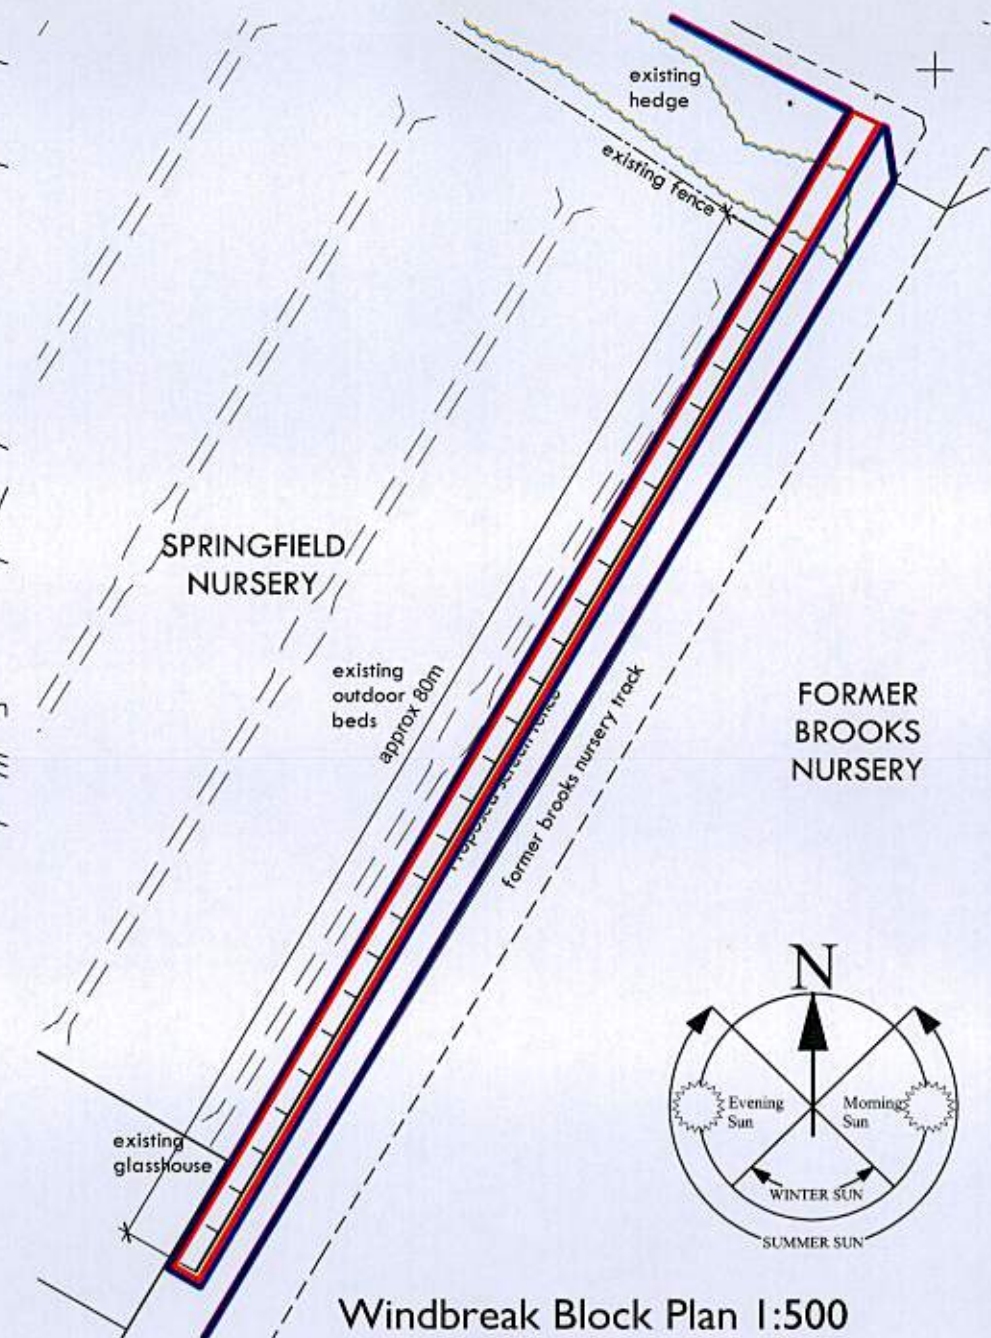

Windbreak Block Plan 1:500

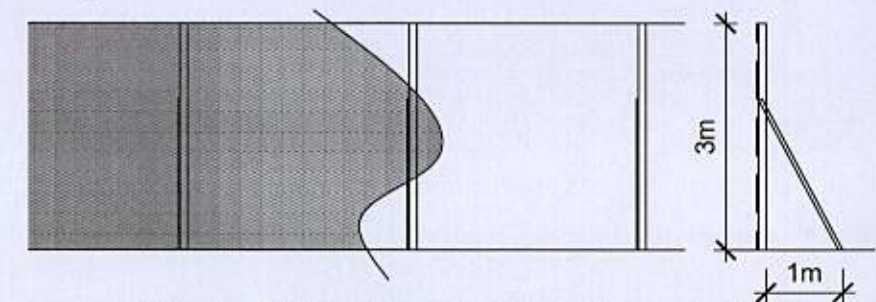

Typical Windbreak Elevations 1:100

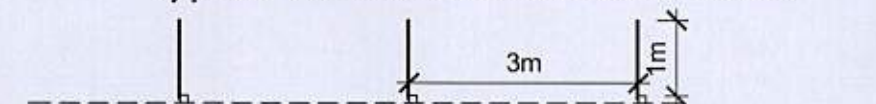

Typical Windbreak Plan 1:100

PROPOSED
Plans and Elevations
March 2014
2712-002
1:100, 1:500, 1:1250@A3



**DOUGLAS BRIGGS
PARTNERSHIP**

INTEGRATED
ARCHITECTURE
AND
TOWN PLANNING

Douglas Briggs Partnership
First Floor
Horn Farm
Bodiam
West Sussex PO18 8EH
T: 01243 576611 F: 01243 576816

Drawing Sub Title Scale