




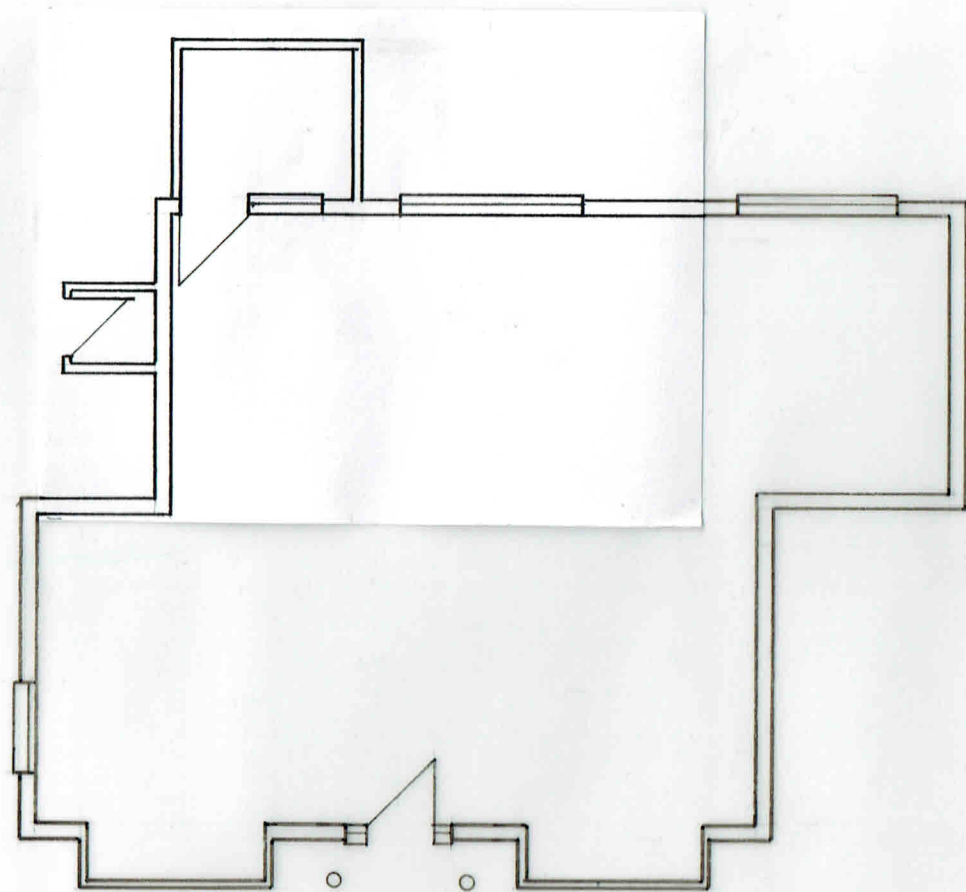


EXISTING GROUND FLOOR PLAN

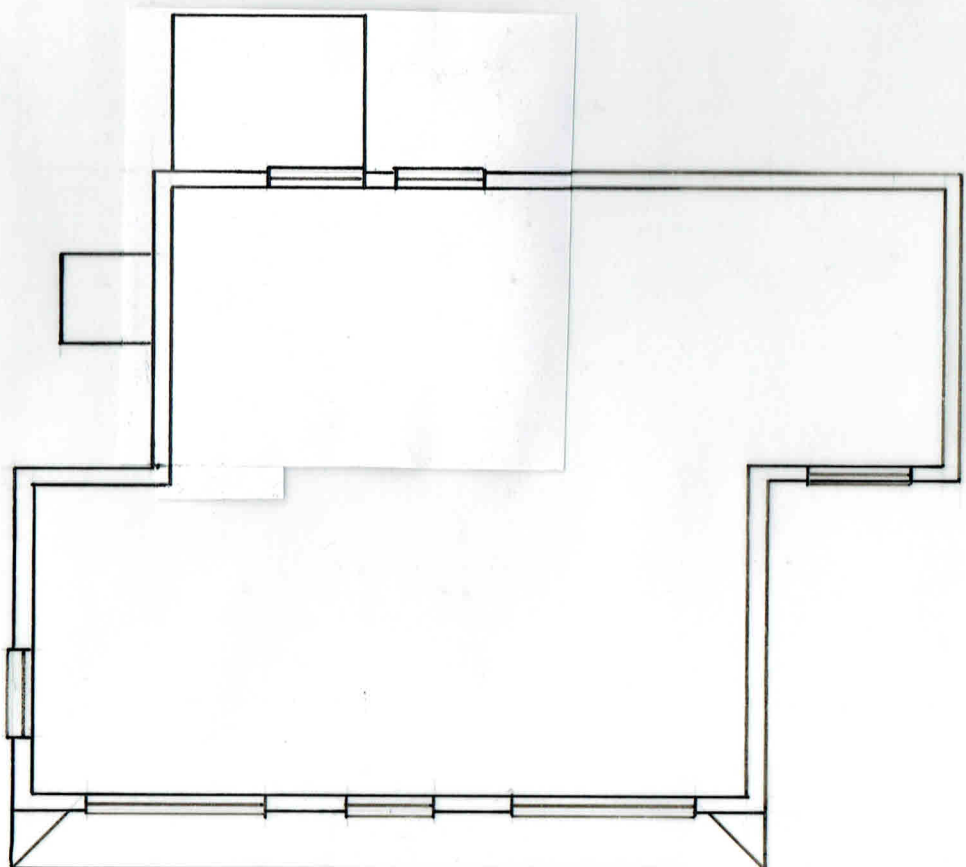


EXISTING FIRST FLOOR PLAN

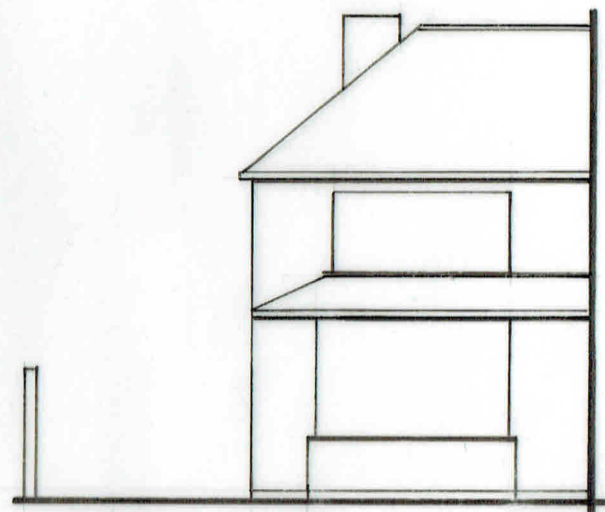

EXISTING SOUTH ELEVATION

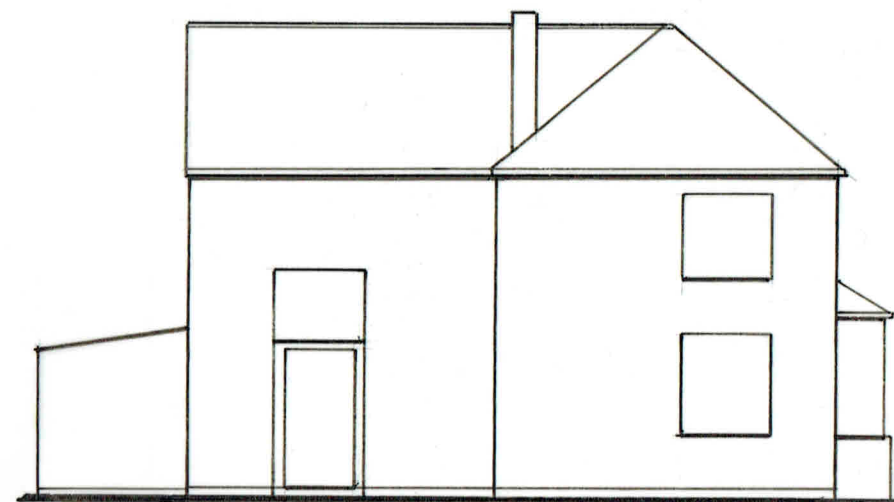

EXISTING WEST ELEVATION

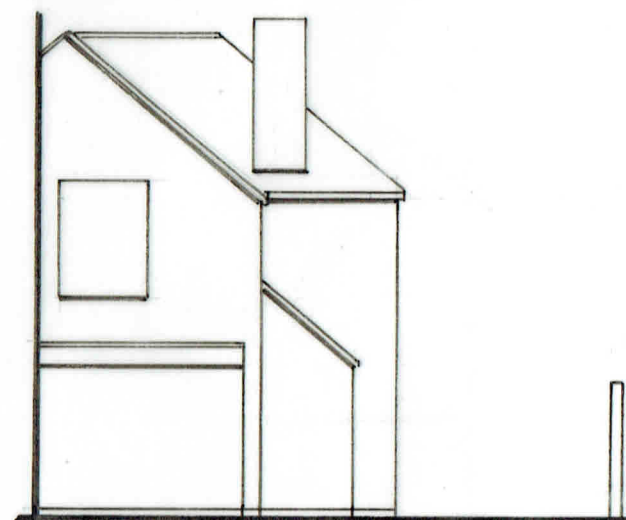

EXISTING NORTH ELEVATION

TUNMORE DESIGN and BUILD
UNIT 2 HOLLYACRE TODDINGTON LANE
LITTLEHAMPTON W.SUSSEX
BN17 7PP

t : 01903 723791
e : contact@tunmoredesign.co.uk
f : 01903 731825

Construction of two storey extension and
demolition of existing conservatory and
outside WC

59 Elm Grove, BARNHAM
W.Sussex PO22 0HJ

EXISTING FLOOR PLANS AND
ELEVATIONS

Date.	Scale.	Drawn.
Apr-18	1:100 @A3	TT

Dwg No	Revn.
E1	