




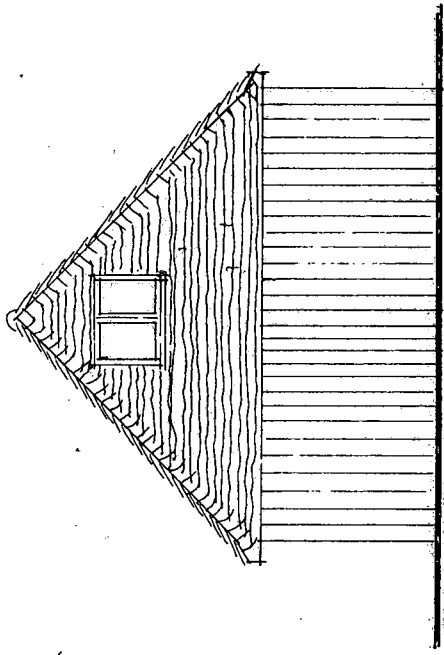


FRONT ELEVATION
WEST.

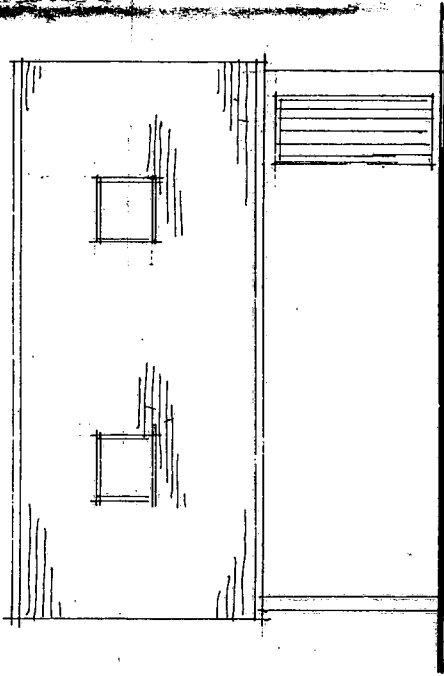

SIDE ELEVATION
SOUTH

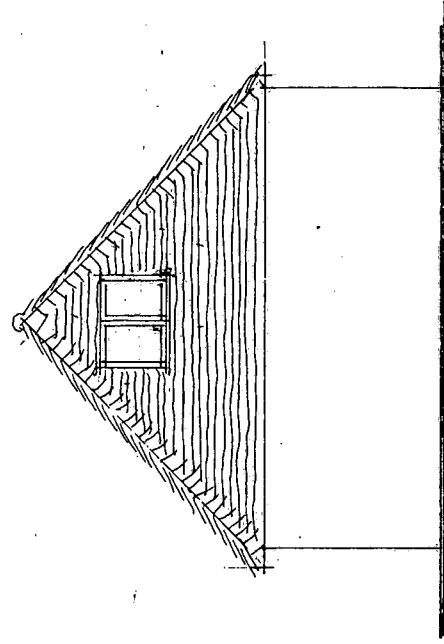


REAR ELEVATION
EAST.

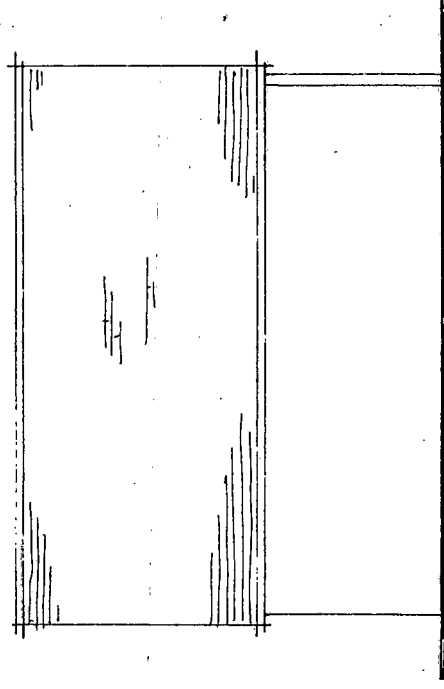


SIDE ELEVATION
NORTH.


MATERIALS.
ROOF PLAIN TILES
WALLS FACE BRICK.

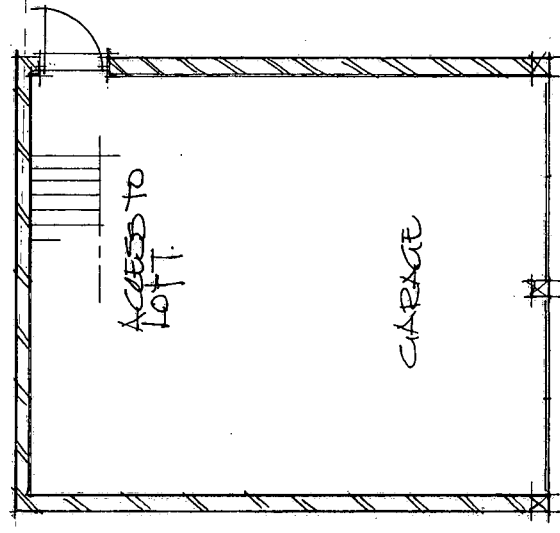


FLOOR PLAN

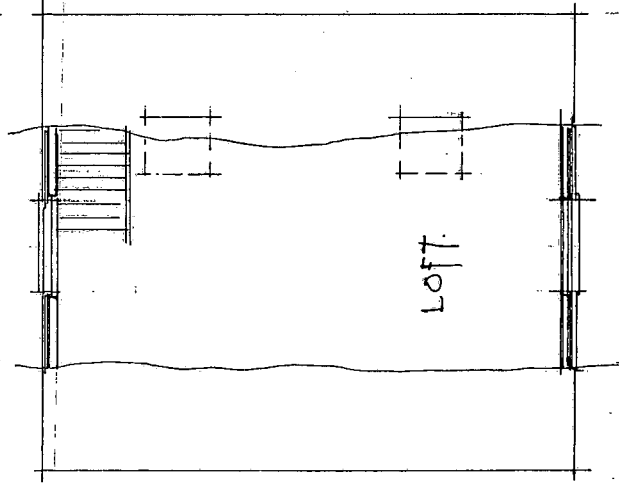

LOFT PLAN.

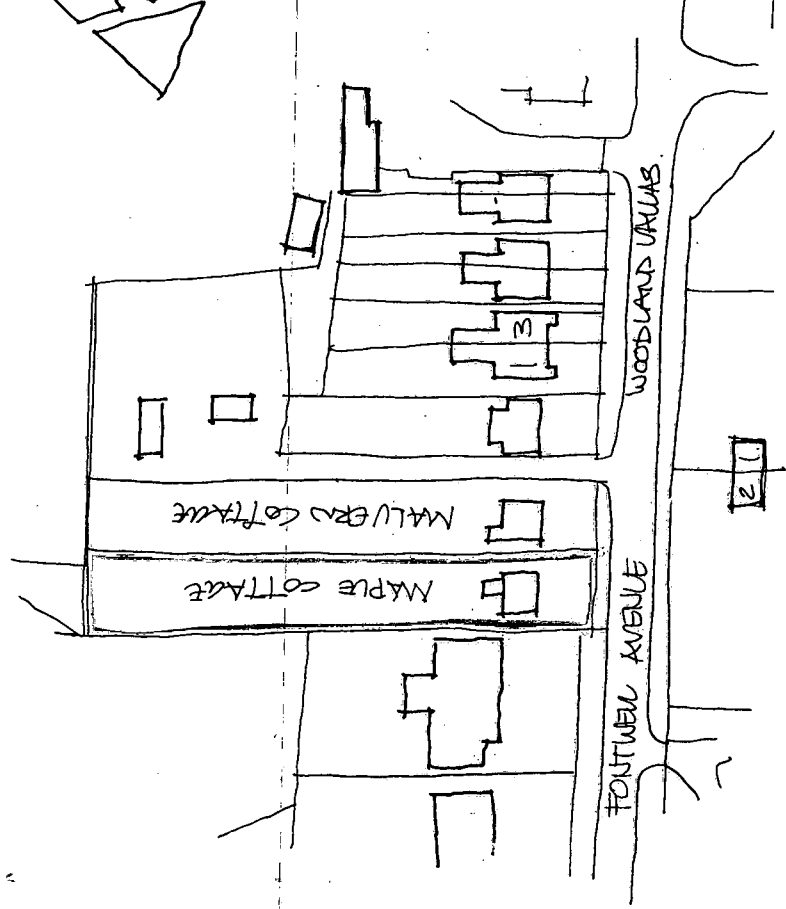

LOCATION PLAN

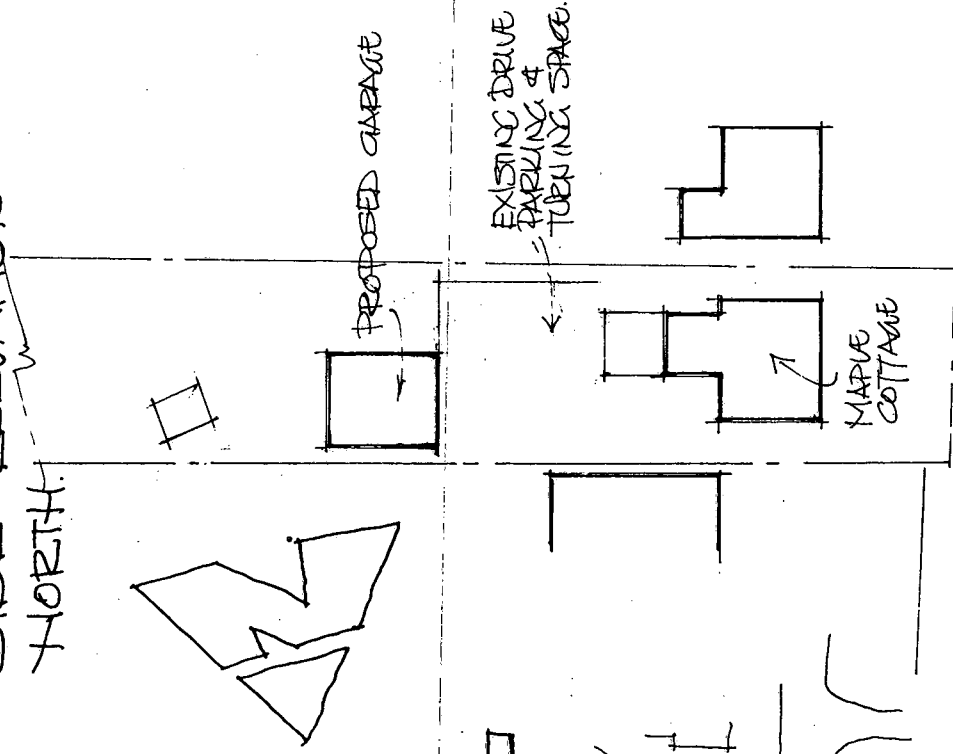

SITE PLAN.

FONTWELL AVENUE

PROPOSED GARAGE

MAPLE COTTAGE

EASTERCOTE

FONTWELL AVENUE

POZO GRV.

MARCH 08

1-100, 1-500, 1-1250

DRG 1.