




EXISTING GROUND FLOOR PLAN 1/100

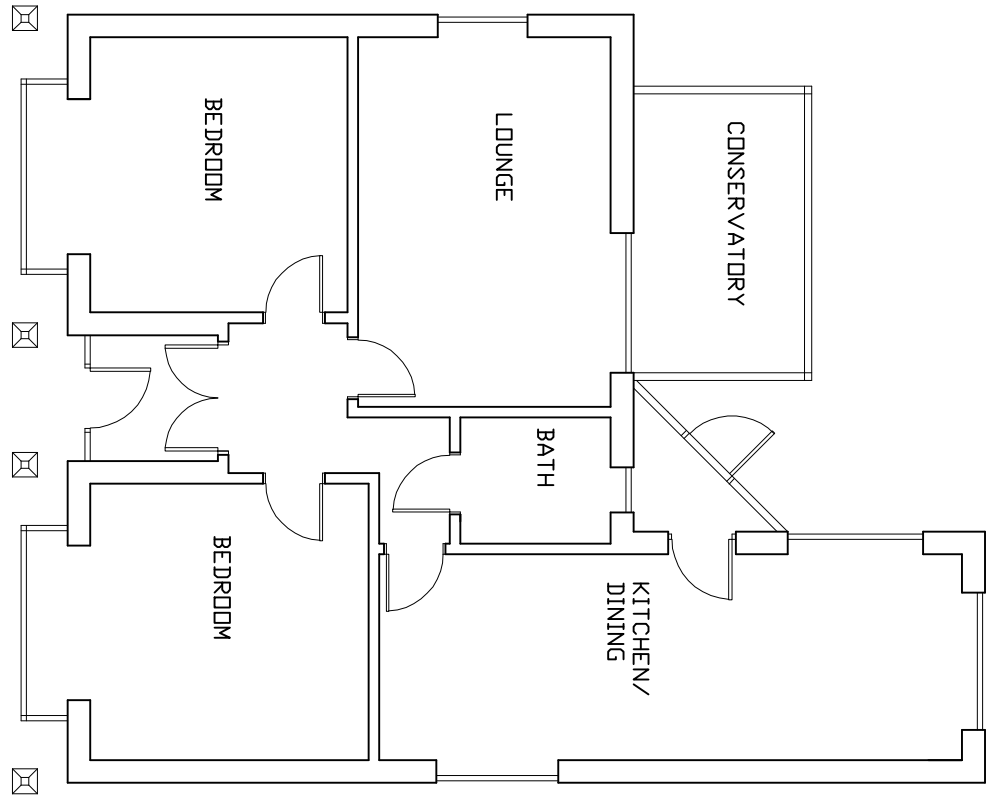


PROPOSED GROUND FLOOR PLAN 1/100

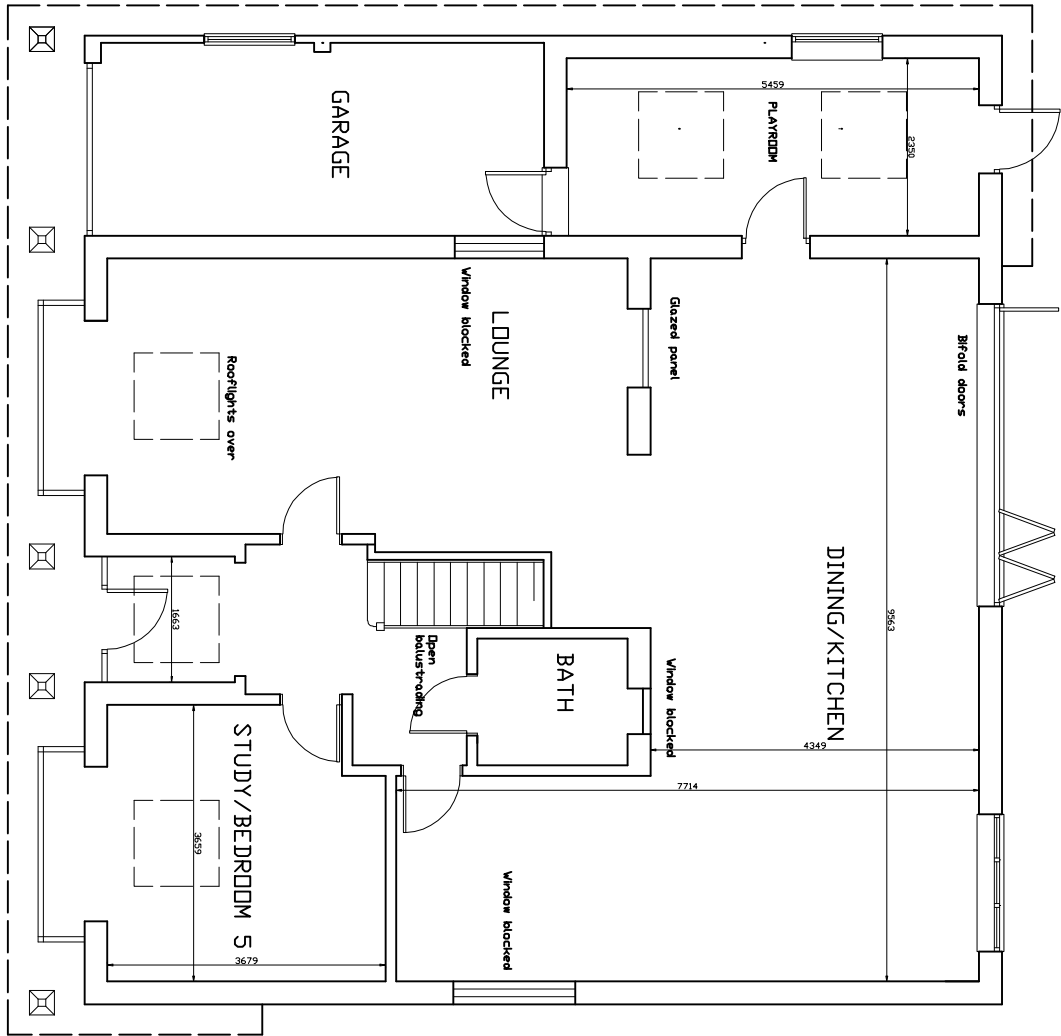


PROPOSED FIRST FLOOR PLAN 1/100

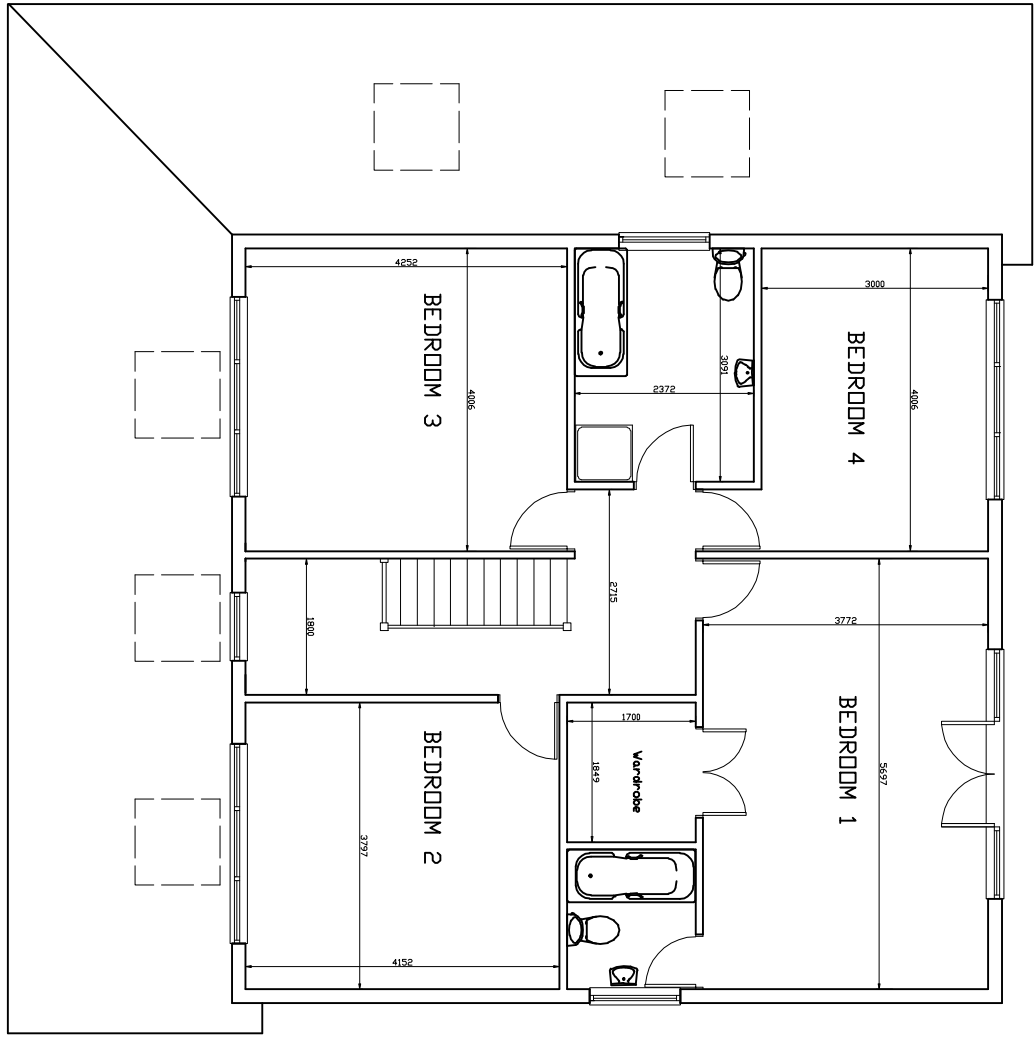


EXISTING WEST ELEVATION 1/100

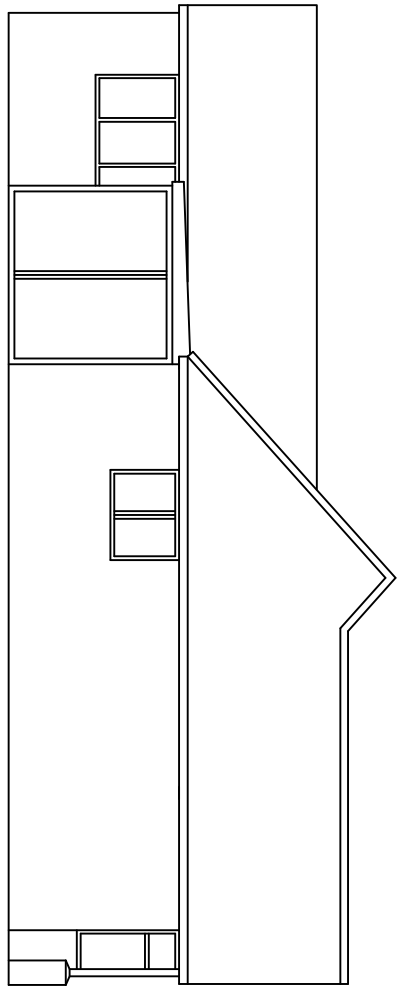


EXISTING EAST ELEVATION 1/100

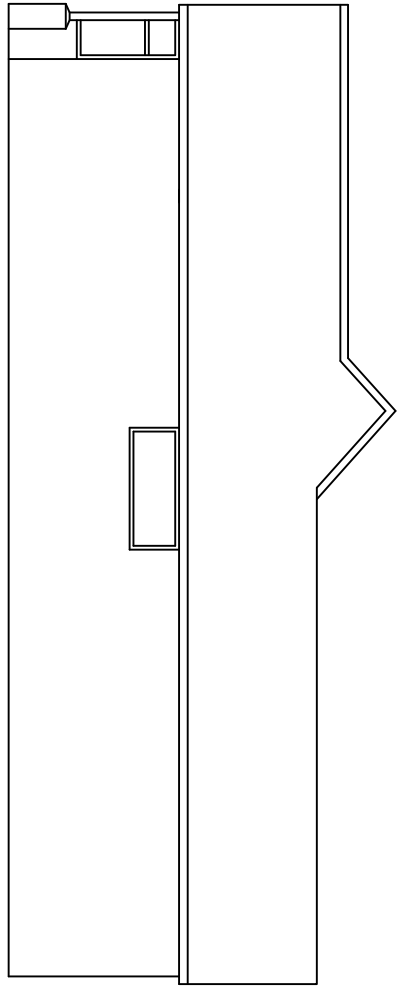


EXISTING SOUTH ELEVATION 1/100

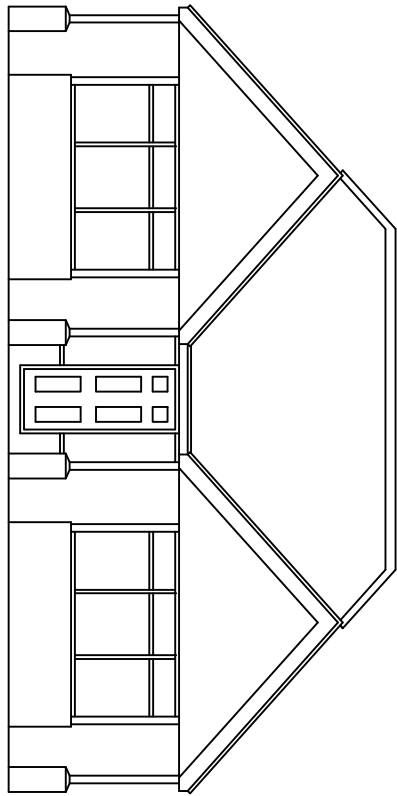


EXISTING NORTH ELEVATION 1/100

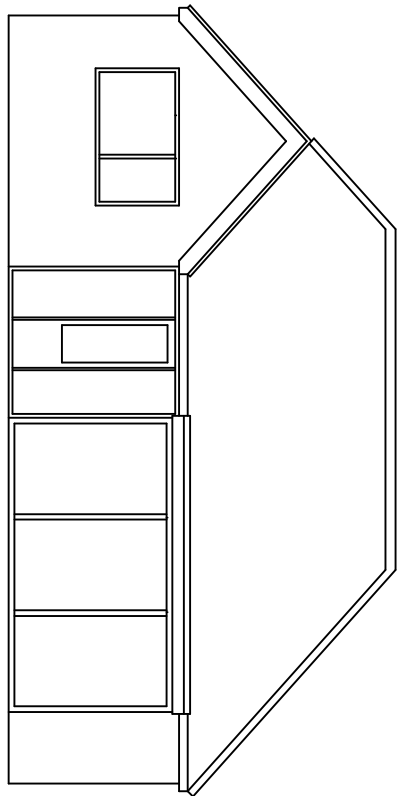


PROPOSED WEST ELEVATION 1/100

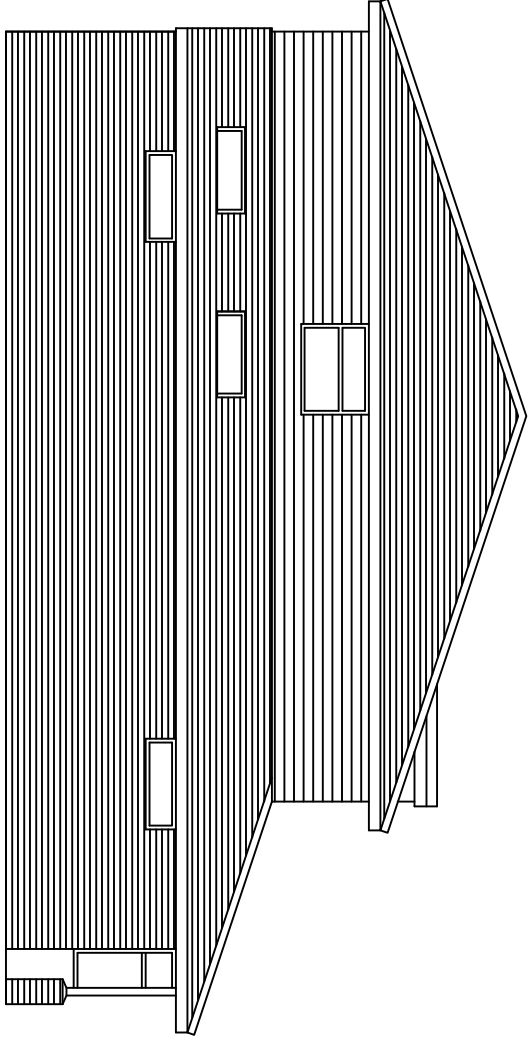


PROPOSED EAST ELEVATION 1/100

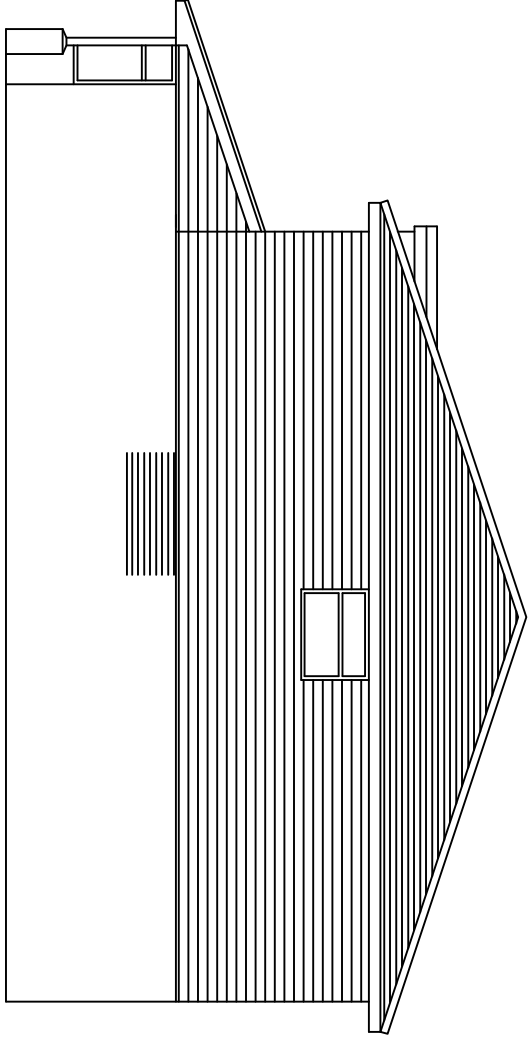


PROPOSED SOUTH ELEVATION 1/100

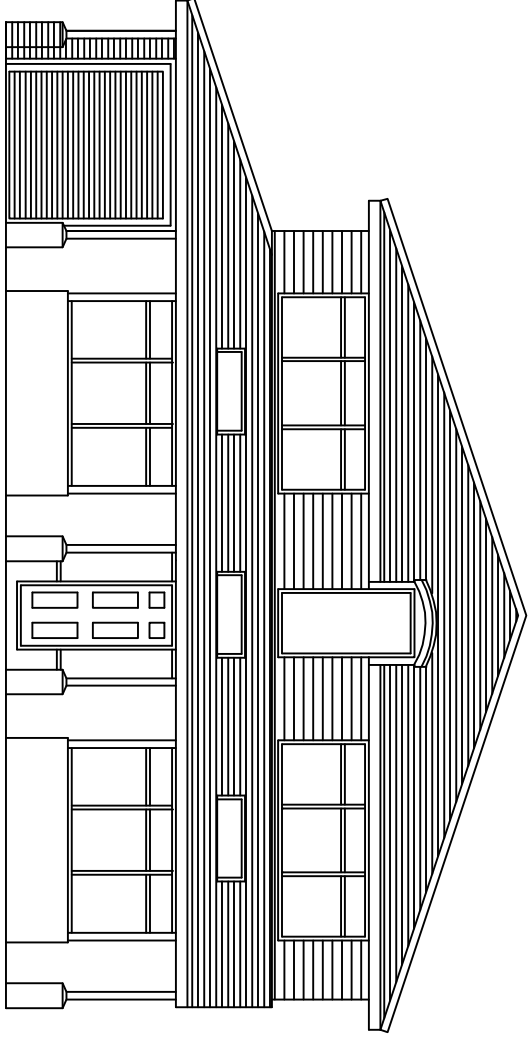


PROPOSED NORTH ELEVATION 1/100

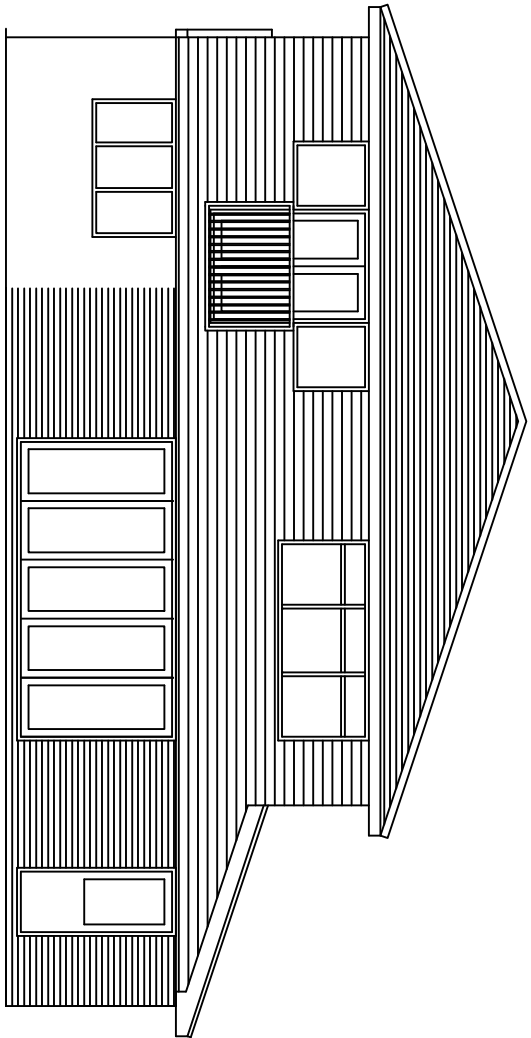

EXISTING ROOF PLAN 1/100

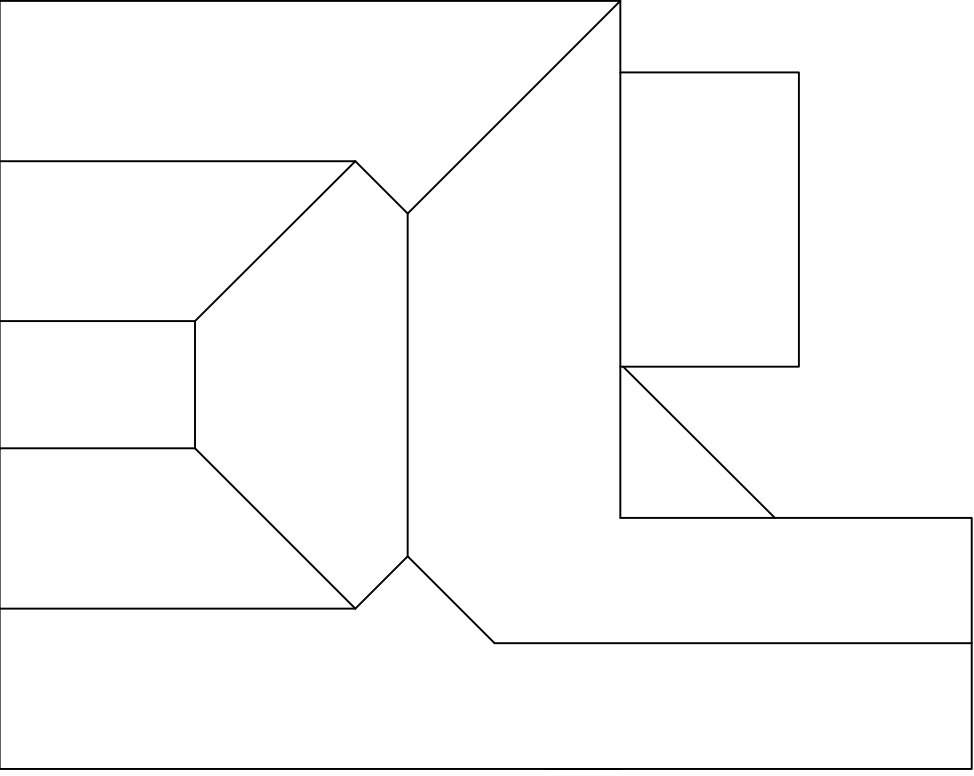

PROPOSED ROOF PLAN 1/100

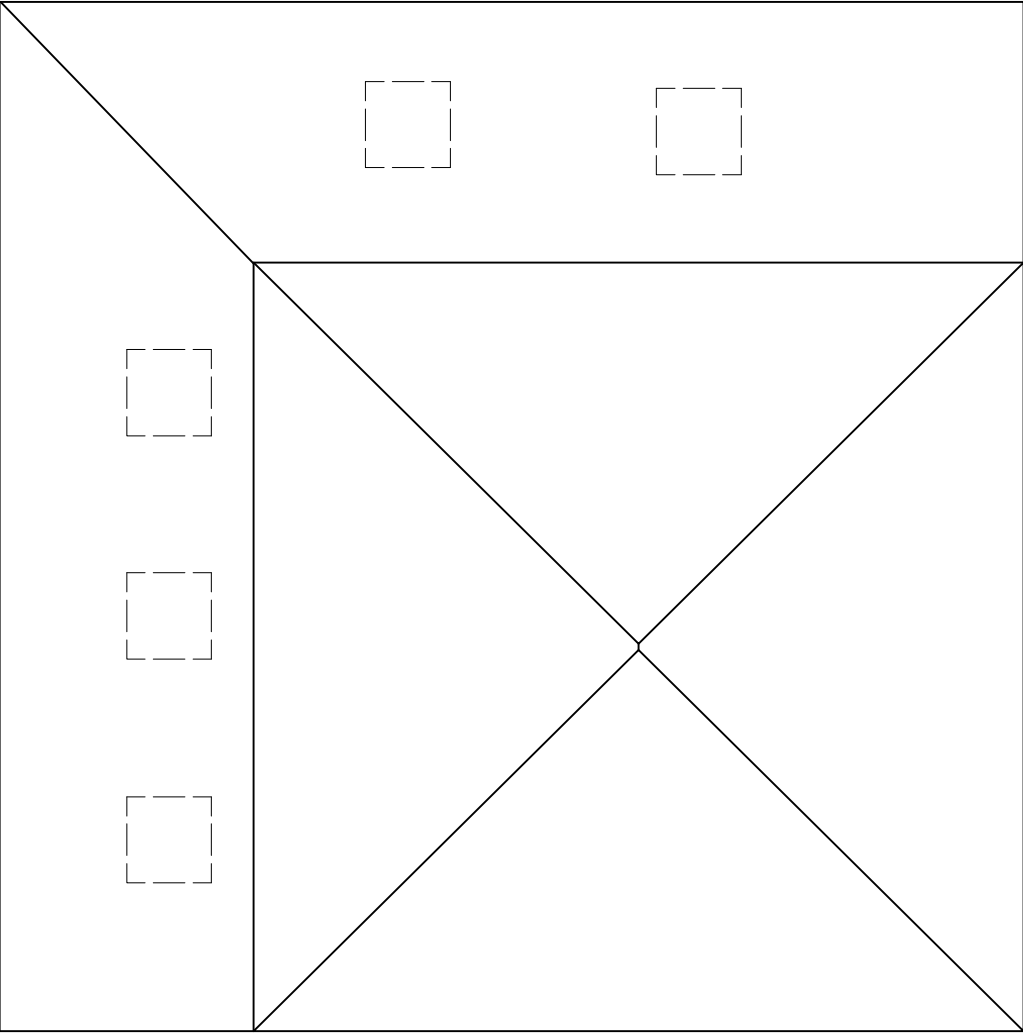

REVISIONS

- Notes:
1. These are conceptual drawings for the purposes of obtaining planning & building regulations approvals & are based on current information. They are not to be used for construction purposes.
 2. Dimensions shown must not be relied upon and may be subject to change without notice.
 3. Where applicable the drawing is to be read in conjunction with the relevant building regulations.
 4. The drawings are intended to be used for planning purposes only.
 5. Any other information prior to planning and building regulations approval should be obtained from the relevant authorities.

- T. Murray

TIM MURRAY MBE
BUILDING CONSULTANT

8 Middleton Court, Esher Road
Middleton - Cheshire
Tel: 01243 555676

PROJECT DETAIL
"WOOSTERS" CHURCH LANE
MIDDLETON, CHESHIRE
PROPOSED EXTENSION & FIRST FLOOR
FOR: MR & MRS P. GIANETTI

DRAWING
PLANNING
DATE: MARCH 2015
DRAWN: T. Murray
DRAWING: 19/12/1
SCALE
1/100
REVISION: