


Notes


THIS DRAWING IS THE COPYRIGHT OF VIVID DESIGN STUDIO LTD AND MUST NOT BE COPIED, ALTERED OR REPRODUCED IN ANY WAY NEITHER PASSED TO A THIRD PARTY WITHOUT THEIR WRITTEN PERMISSION.

DIMENSIONS TO BE CHECKED ON SITE BEFORE COMMENCING WORK AND ANY DISCREPANCIES SHALL BE REPORTED TO THE DESIGNER. FIGURED DIMENSIONS MUST BE TAKEN IN PREFERENCE TO SCALED DIMENSIONS.

| Rev:- | Description:-                            | Date:-   | Chkd by:- |
|-------|------------------------------------------|----------|-----------|
| A     | Added window to side elevation Plots 6&9 | 10/06/11 |           |

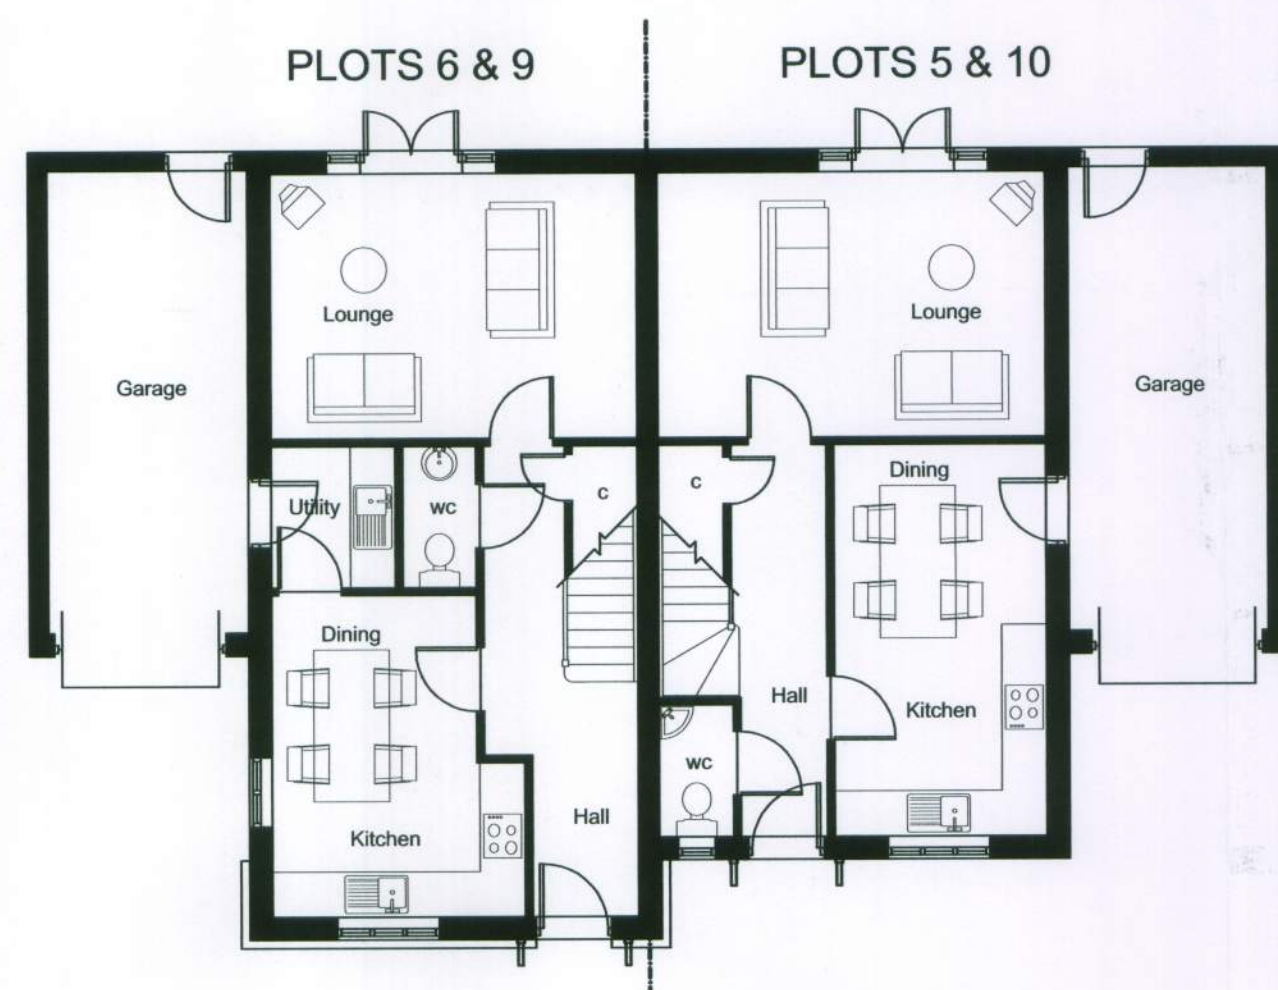


GROUND FLOOR PLAN

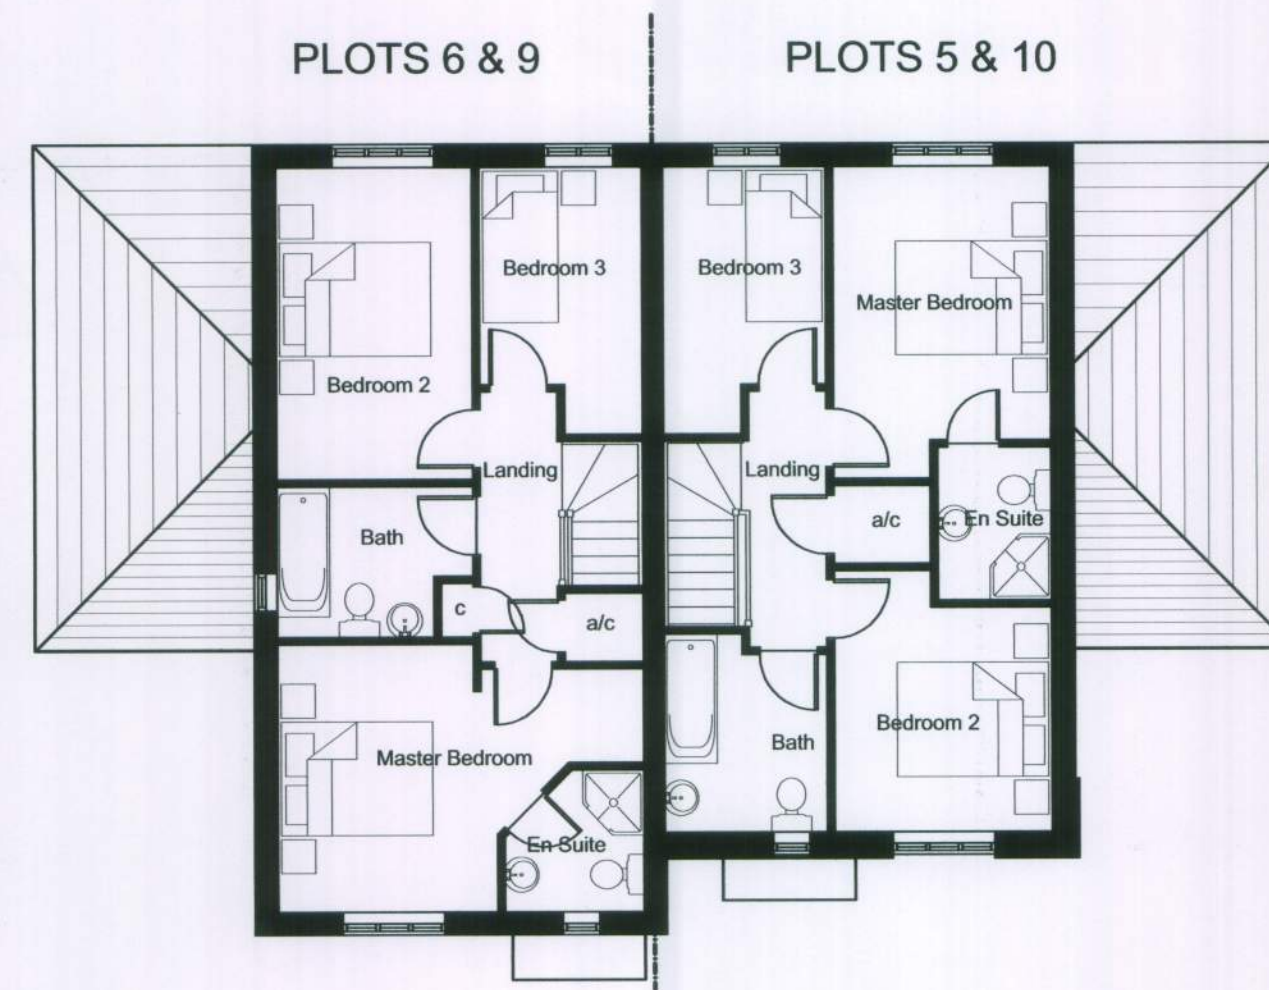


FIRST FLOOR PLAN




GROUND FLOOR PLAN

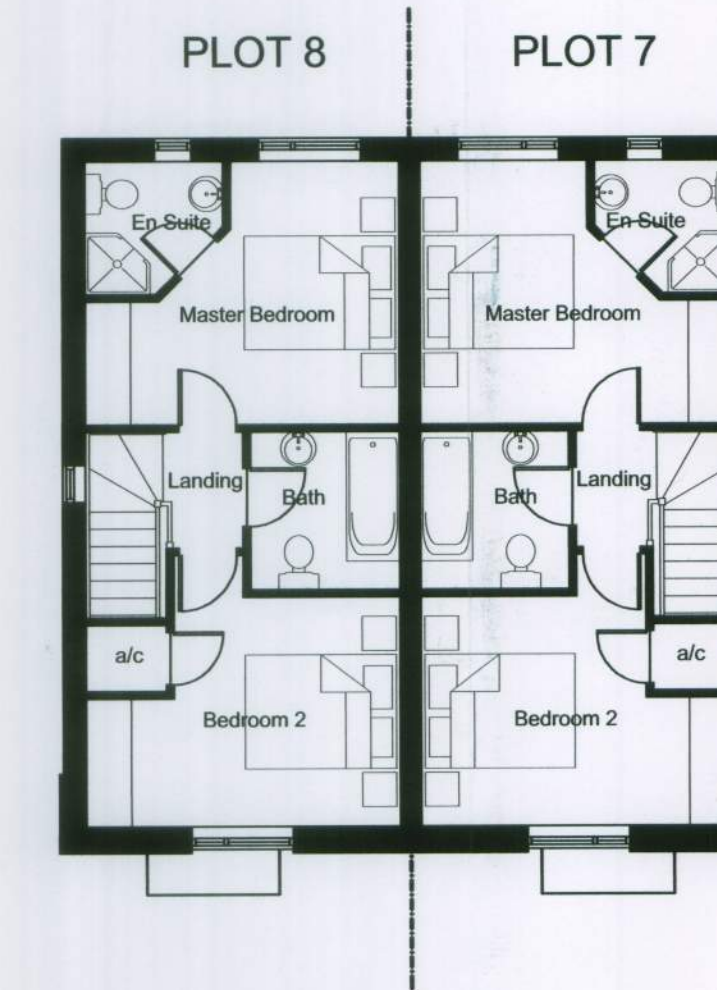


FIRST FLOOR PLAN

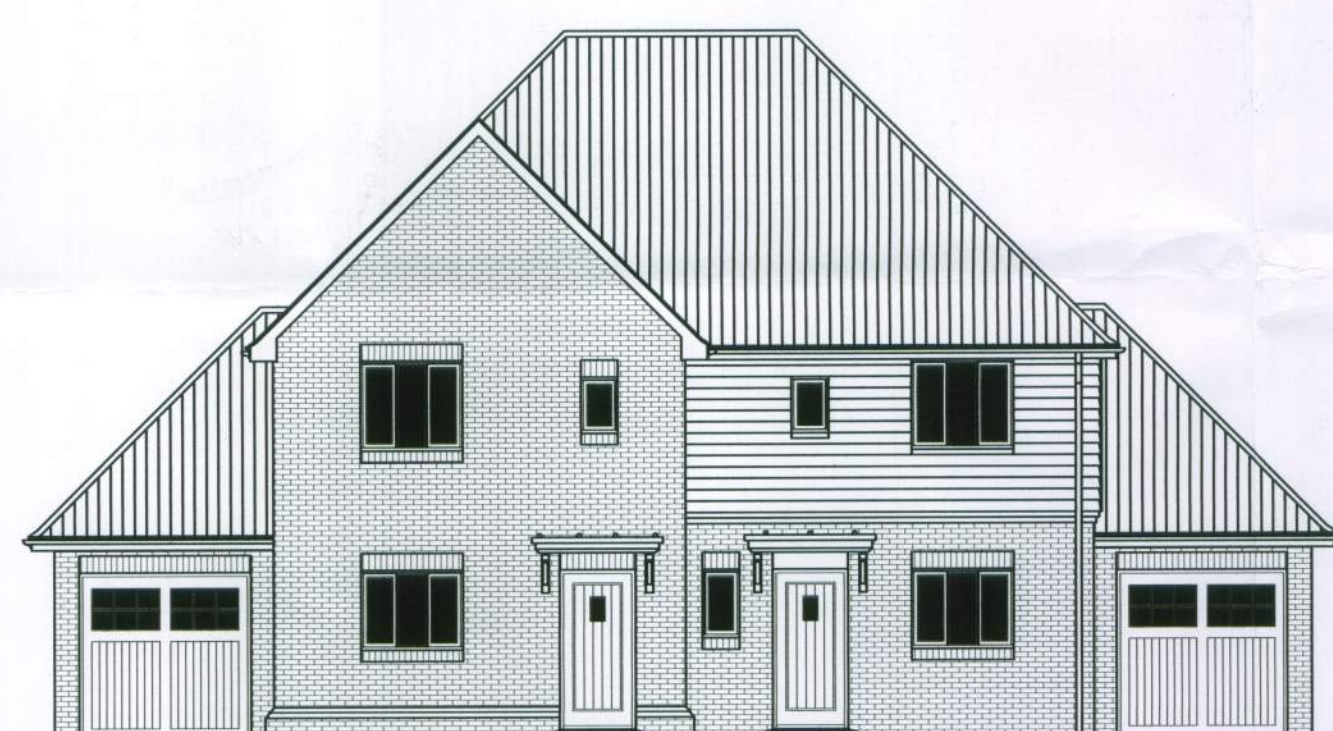


FRONT ELEVATION

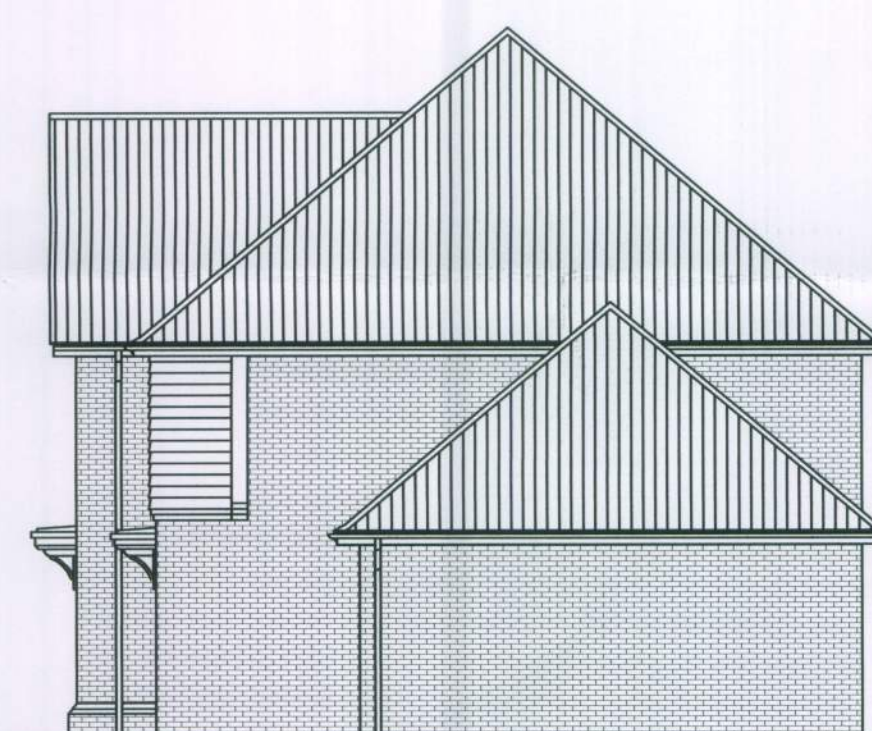


SIDE ELEVATION

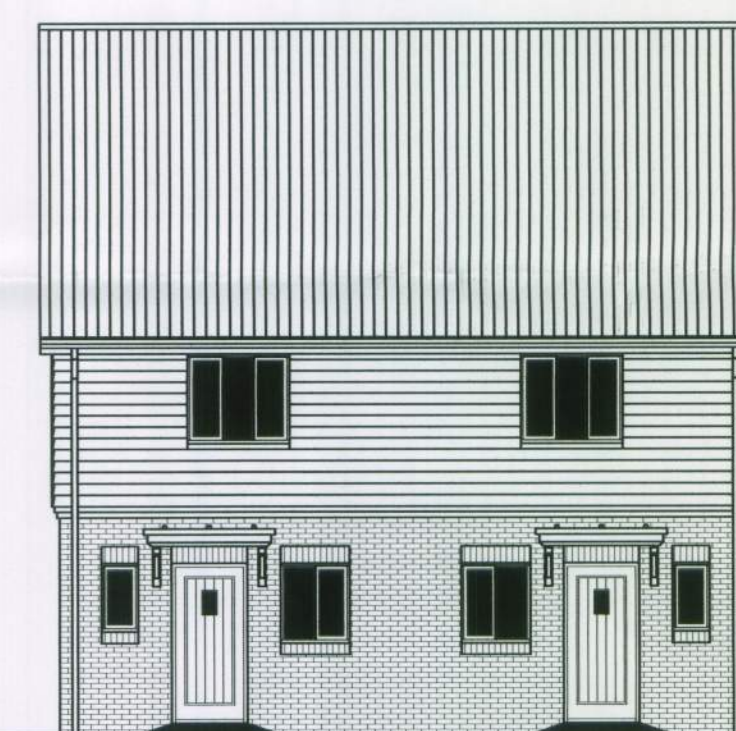


FRONT ELEVATION

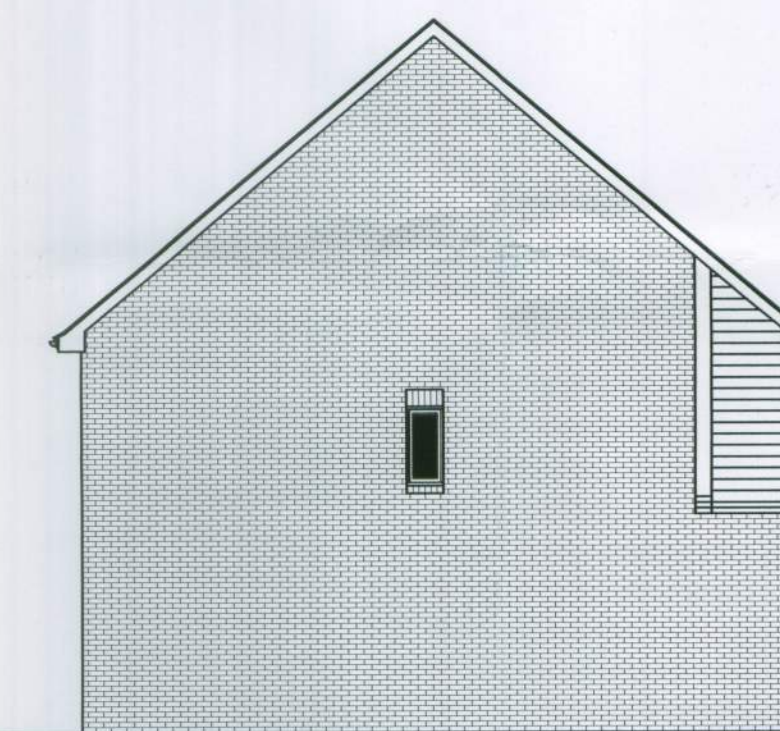

SIDE ELEVATION

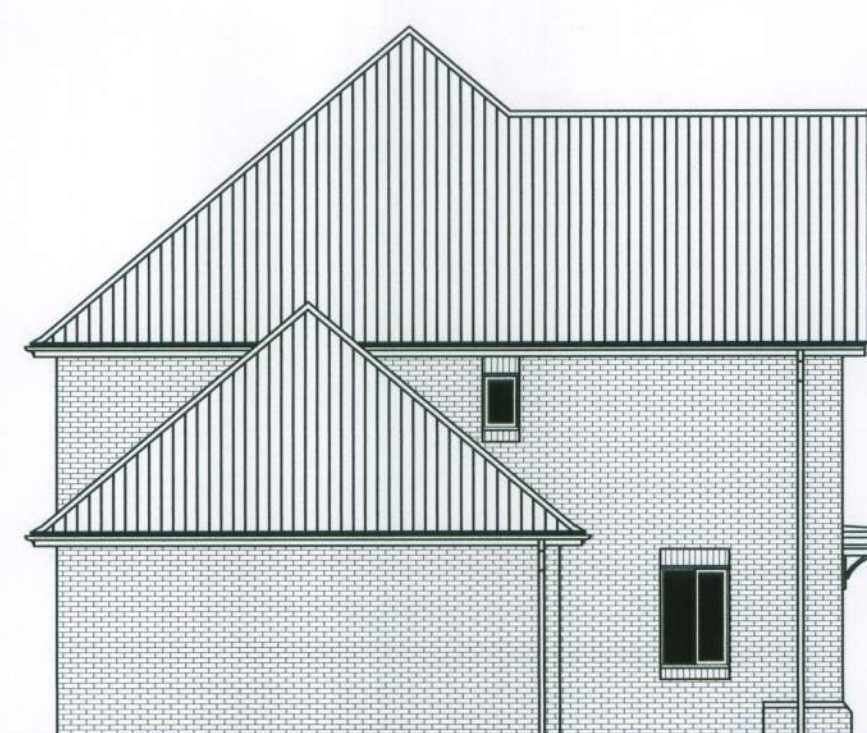


SIDE ELEVATION

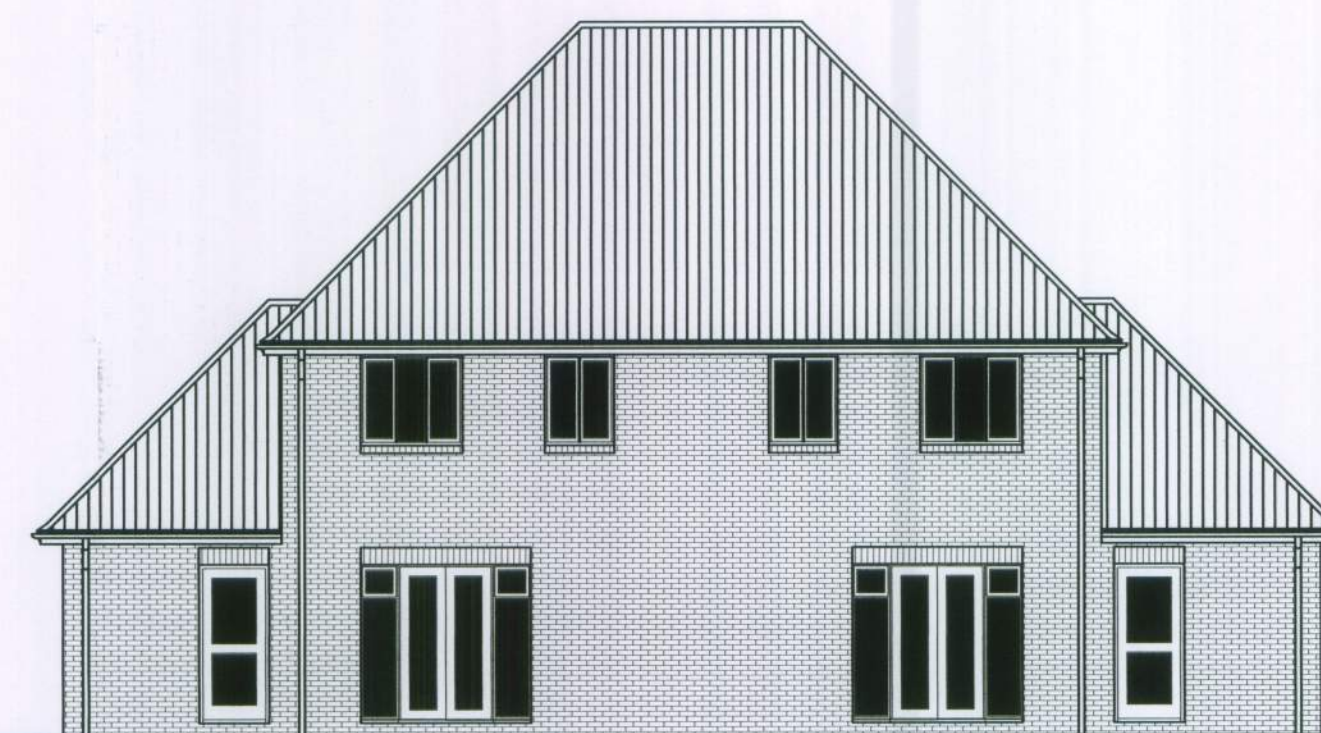


REAR ELEVATION

PLOTS 5, 6, 9 & 10 (plots 9 & 10 mirrored)

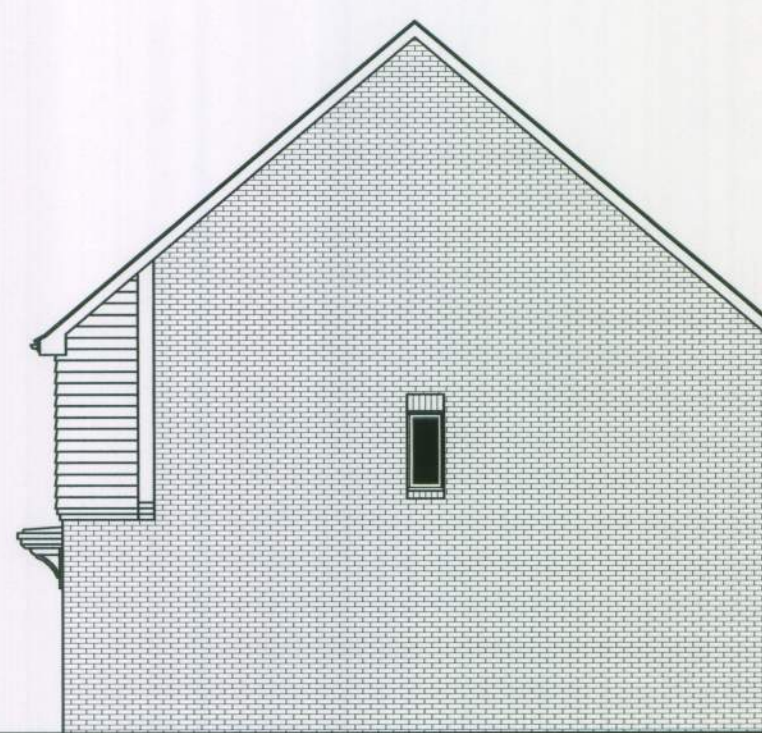

SIDE ELEVATION

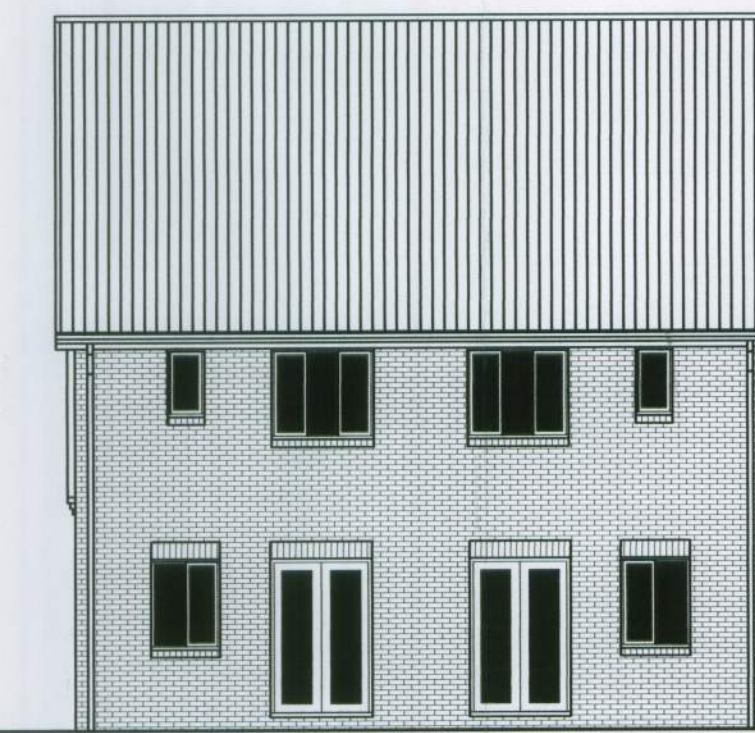

REAR ELEVATION

PLOTS 7 & 8



91 Shippam Street, Chichester, West Sussex, PO19 1AY  
Tel: 01243 537552  
Fax: 01243 200010  
Email: info@vividdesignstudio.co.uk  
Website: www.vividdesignstudio.co.uk

Project:-

Proposed Residential Development  
Land to the Rear of  
Greenoaks  
Barnham Road  
Barnham

Title:-

Proposed Plans & Elevations

Client:-

Southcott Homes Ltd

Scale:-

1:100

Drawn By:-

PJD

Checked By:-

RA

Date:-

18/05/11

Date:-

18/05/11

Job.No:-

100063

Drg.No:-

05

Rev:-

A