


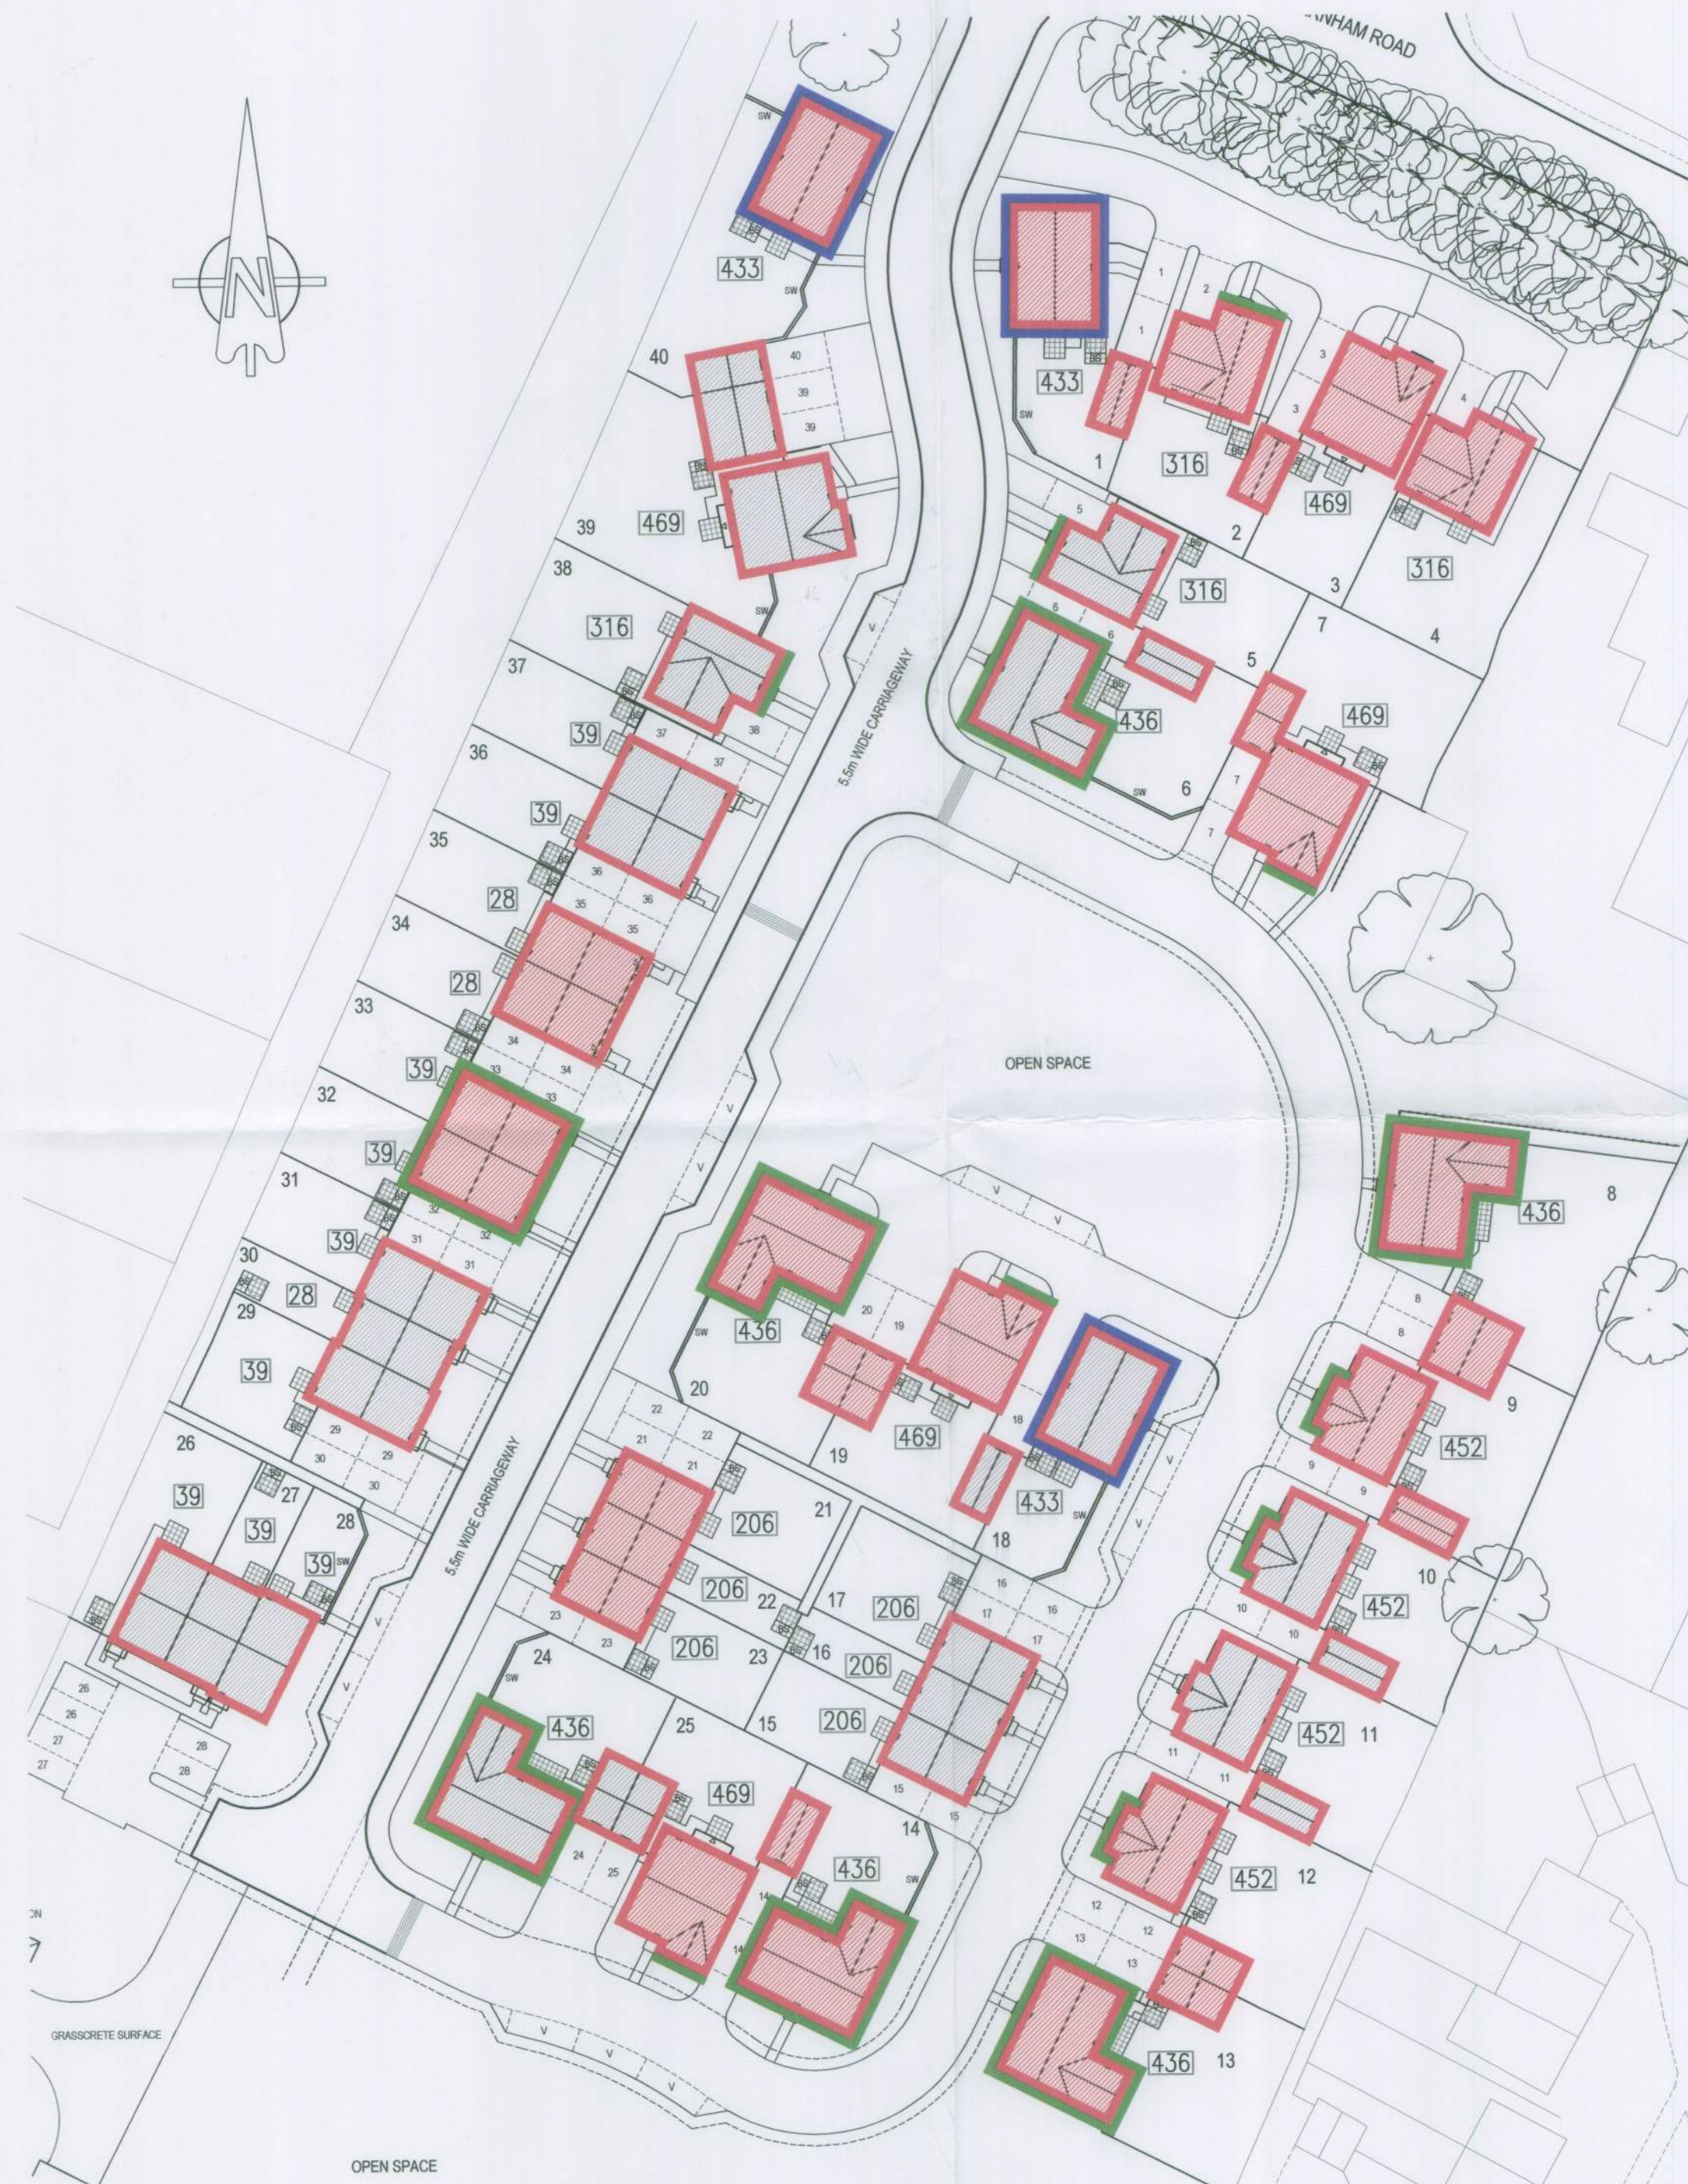

- Red brick with contrasting red detail brick
- Tile Hanging
- Through color render
- Grey tiles
- Red tiles

H	09-06-14	Plot 18 garage roof amended to grey tiles	DGP	DGP
G	19-12-13	Updated in line with Planning Layout	DGP	DGP
F	07-10-13	Plot 26, 27 & 30 amended to type 28.	DGP	DGP
E	09-09-13	Plot 39 & 40 garage moved & rear access to plots 26-28 amended	DGP	DGP
D	12-07-13	Materials & affordable references updated.	BAS	DGP
C	22-05-13	Site layout re-planned.	DGP	DGP
B	22-01-13	Garage location to plot 12 amended.	DGP	DGP
A	20-11-12	Plots 24,25,27,32 & 33 amended.	DGP	DGP
Rev.	Date	Description	Drawn	Checked

Client



BARRATT
HOMES
build. around you.



Project
**Barnham Road,
 Barnham**
 Drawing Title
Materials Layout

Scale	1:500 @ A2	Drawn	DGP	Checked	DGP
Date	August 2012	File	P706-Layout	Drawing Status	
Drg.No.	P706/102	Rev.	H	Planning	

AAP Architecture Ltd, Unit A, Monument Business Centre, Monument Way East, Woking,
 Surrey GU21 5LY. Tel: 01483 727345 Fax: 01483 727375
 Web: www.aap-arc.co.uk E-mail: projects@aap-arc.co.uk

This drawing is the copyright of AAP Architecture Ltd.