




STEPHEN RICKMAN
 BT BUNDLE VIEW CLOSE
 BARNHAM
 WEST SUSSEX
 PO20 6AN

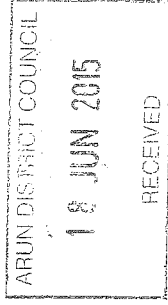

3 VELUX WINDOWS
 1200mm x 1200mm depending on
 thermal calculations required
 but maybe smaller

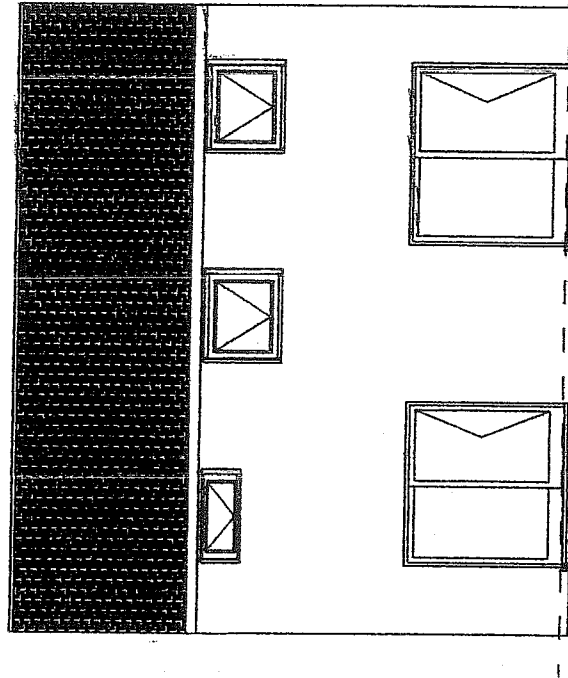

Existing Rear Elevation

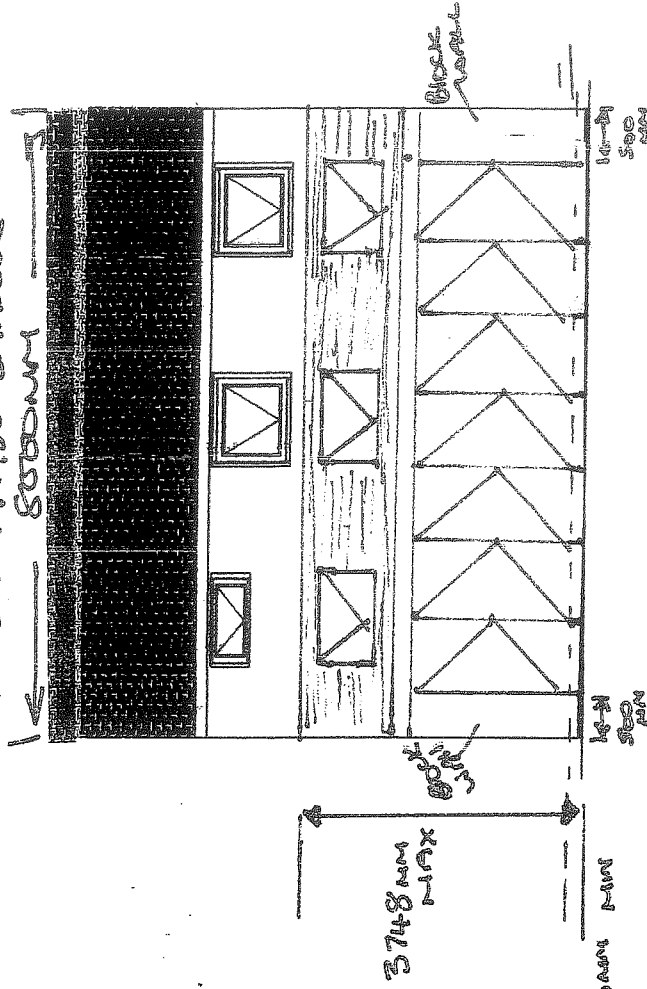

PROPOSED REAR ELEVATION

REFERENCE

EG/40/15/HH