


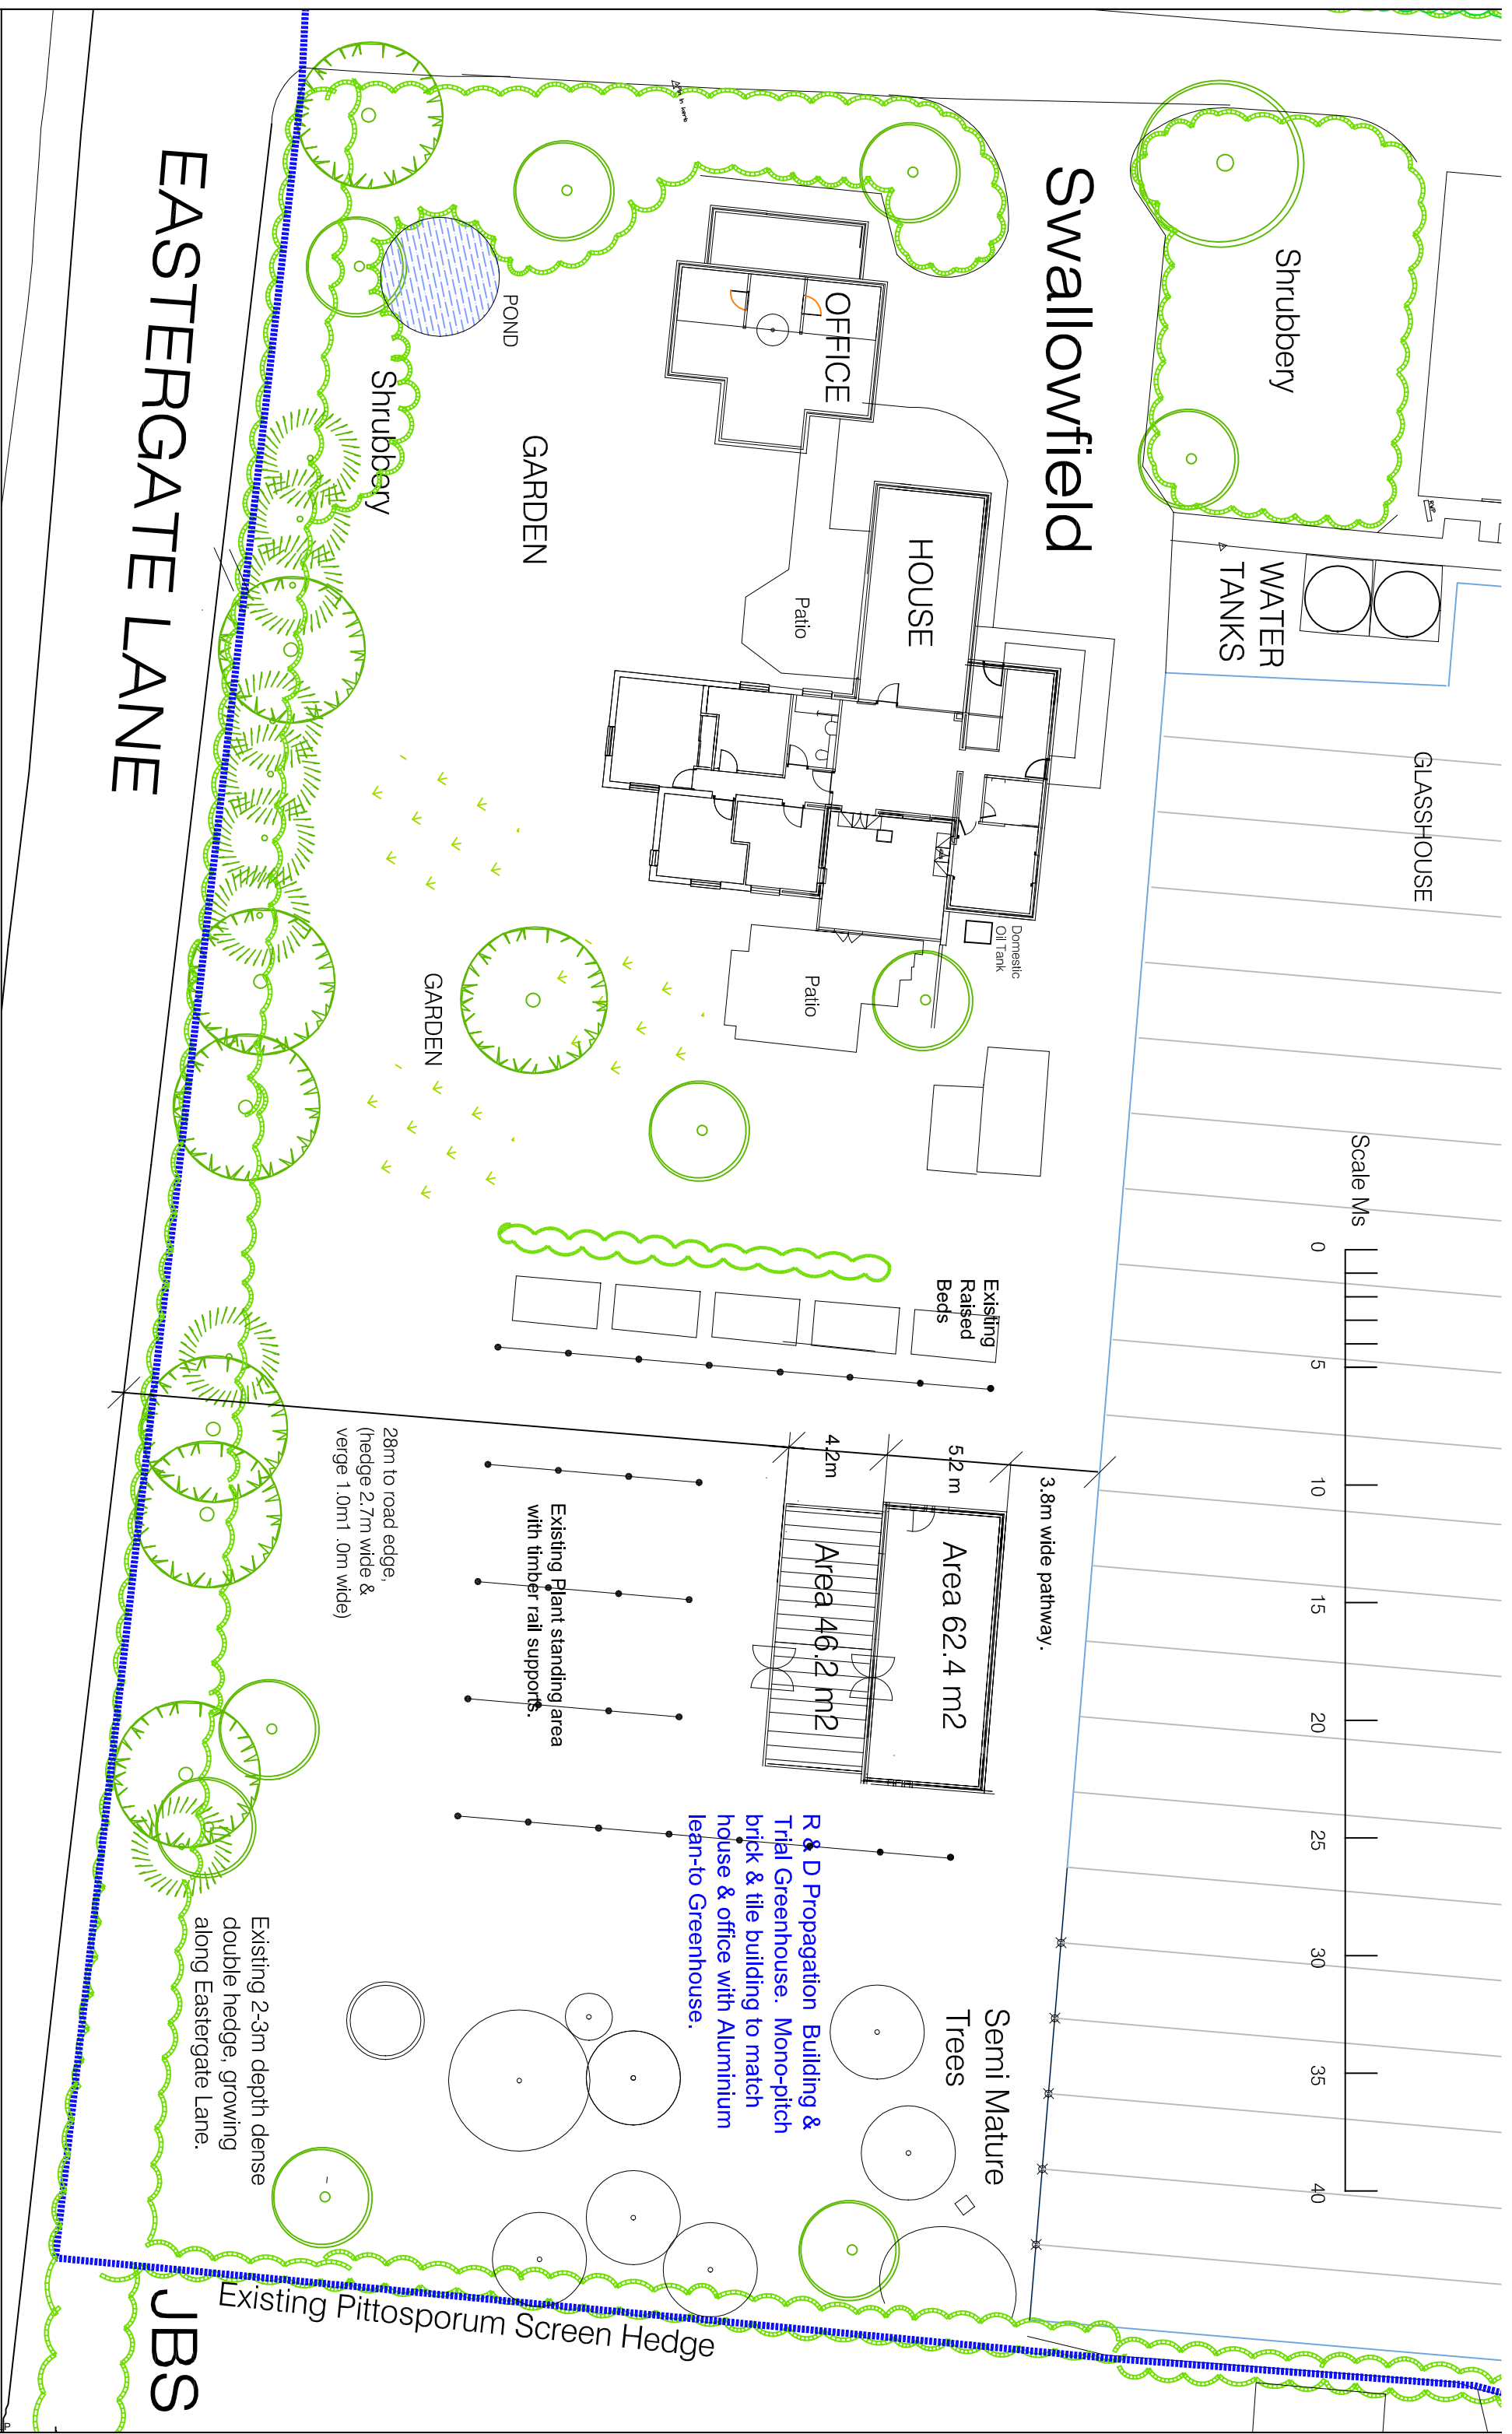

Swallowfield

EASTERGATE LANE

JBS

Application for Certificate of Lawfulness for R & D Plant Breeding Unit
at Swallowfield Nursery, Eastergate Lane, Eastergate, CHICHESTER PO20 3SJ
Scale 1/250 @ A3 : Block Plan Drg 50/02-1st August, 2013

