

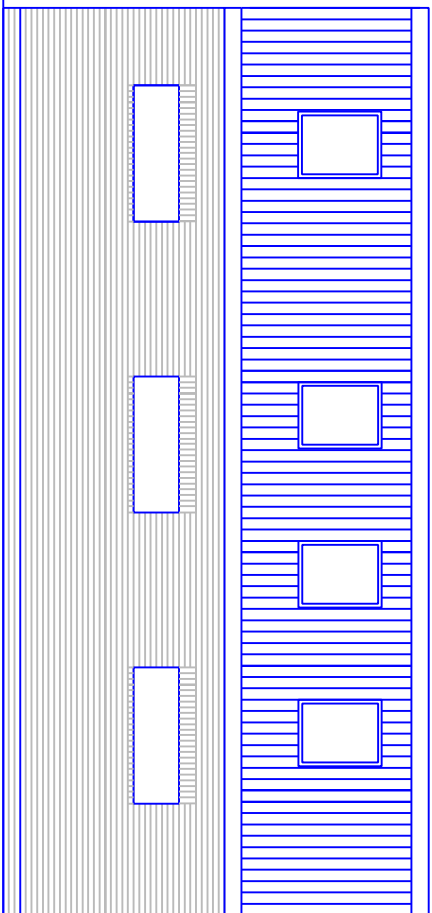



FW to run to existing
Nursery FW MH and on to
Public Main in Eastergate
Lane.

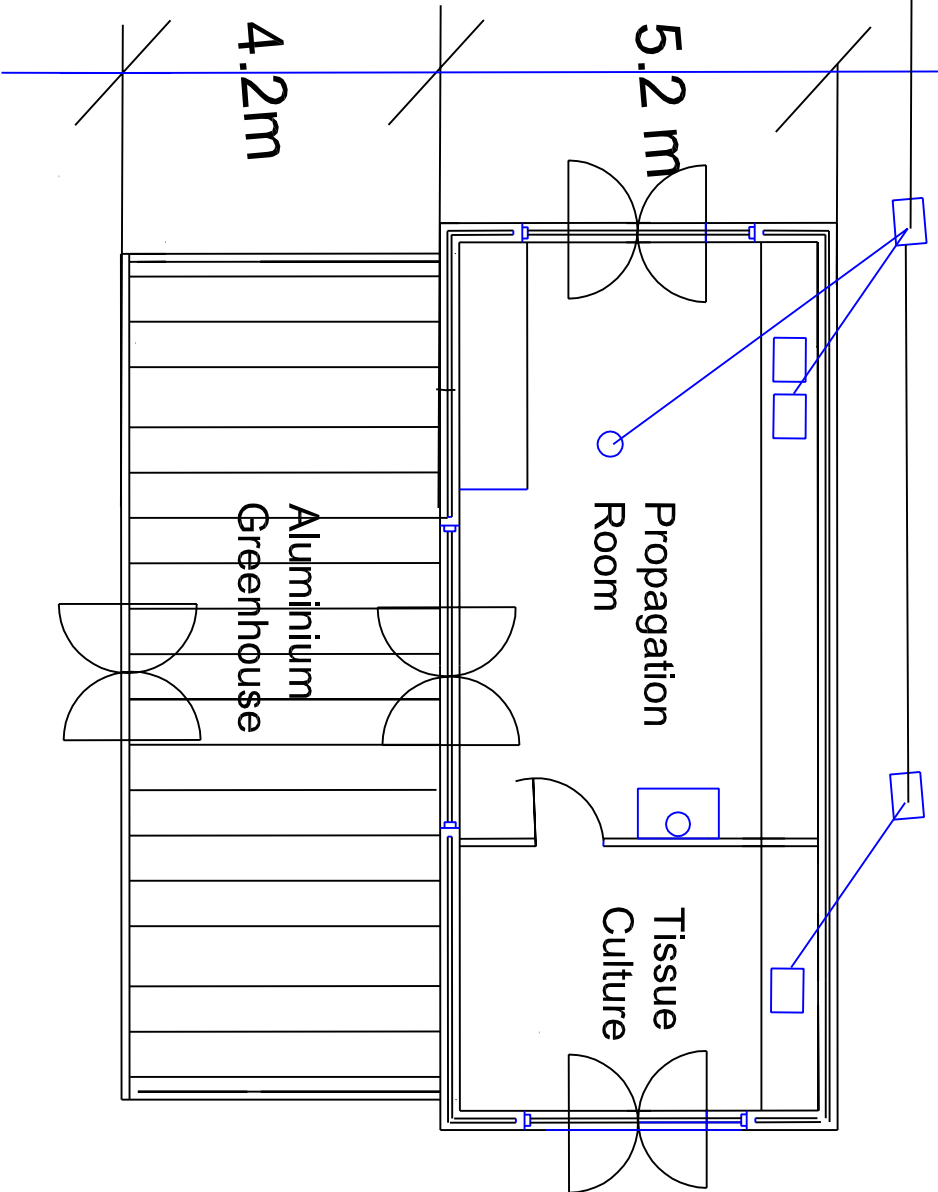


NORTH

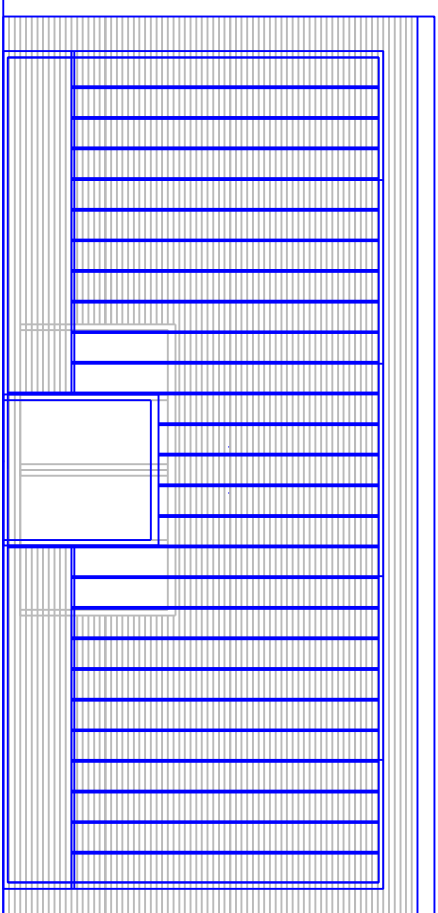

SOUTH

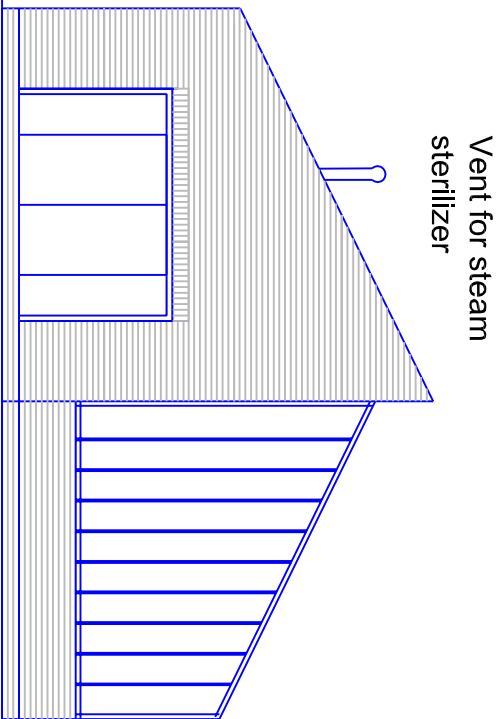

EAST

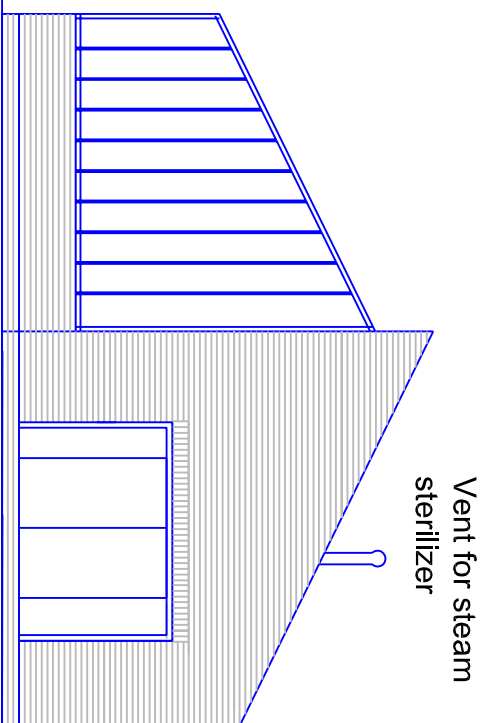

WEST

BRICKS: Stock Bricks to match
bricks used on other brick site buildings.
ROOF TILES: Plain Red

Double Glazed
Doors

Double Glazed
Doors

Application for Certificate of Lawfulness for R & D Plant Breeding Unit
at Swallowfield Nursery, Eastergate Lane, Eastergate, CHICHESTER PO20 3SJ
Scale 1/100 @ A3 : Floor Plan & Elevations Drg 50/03- 18th August, 2013

