


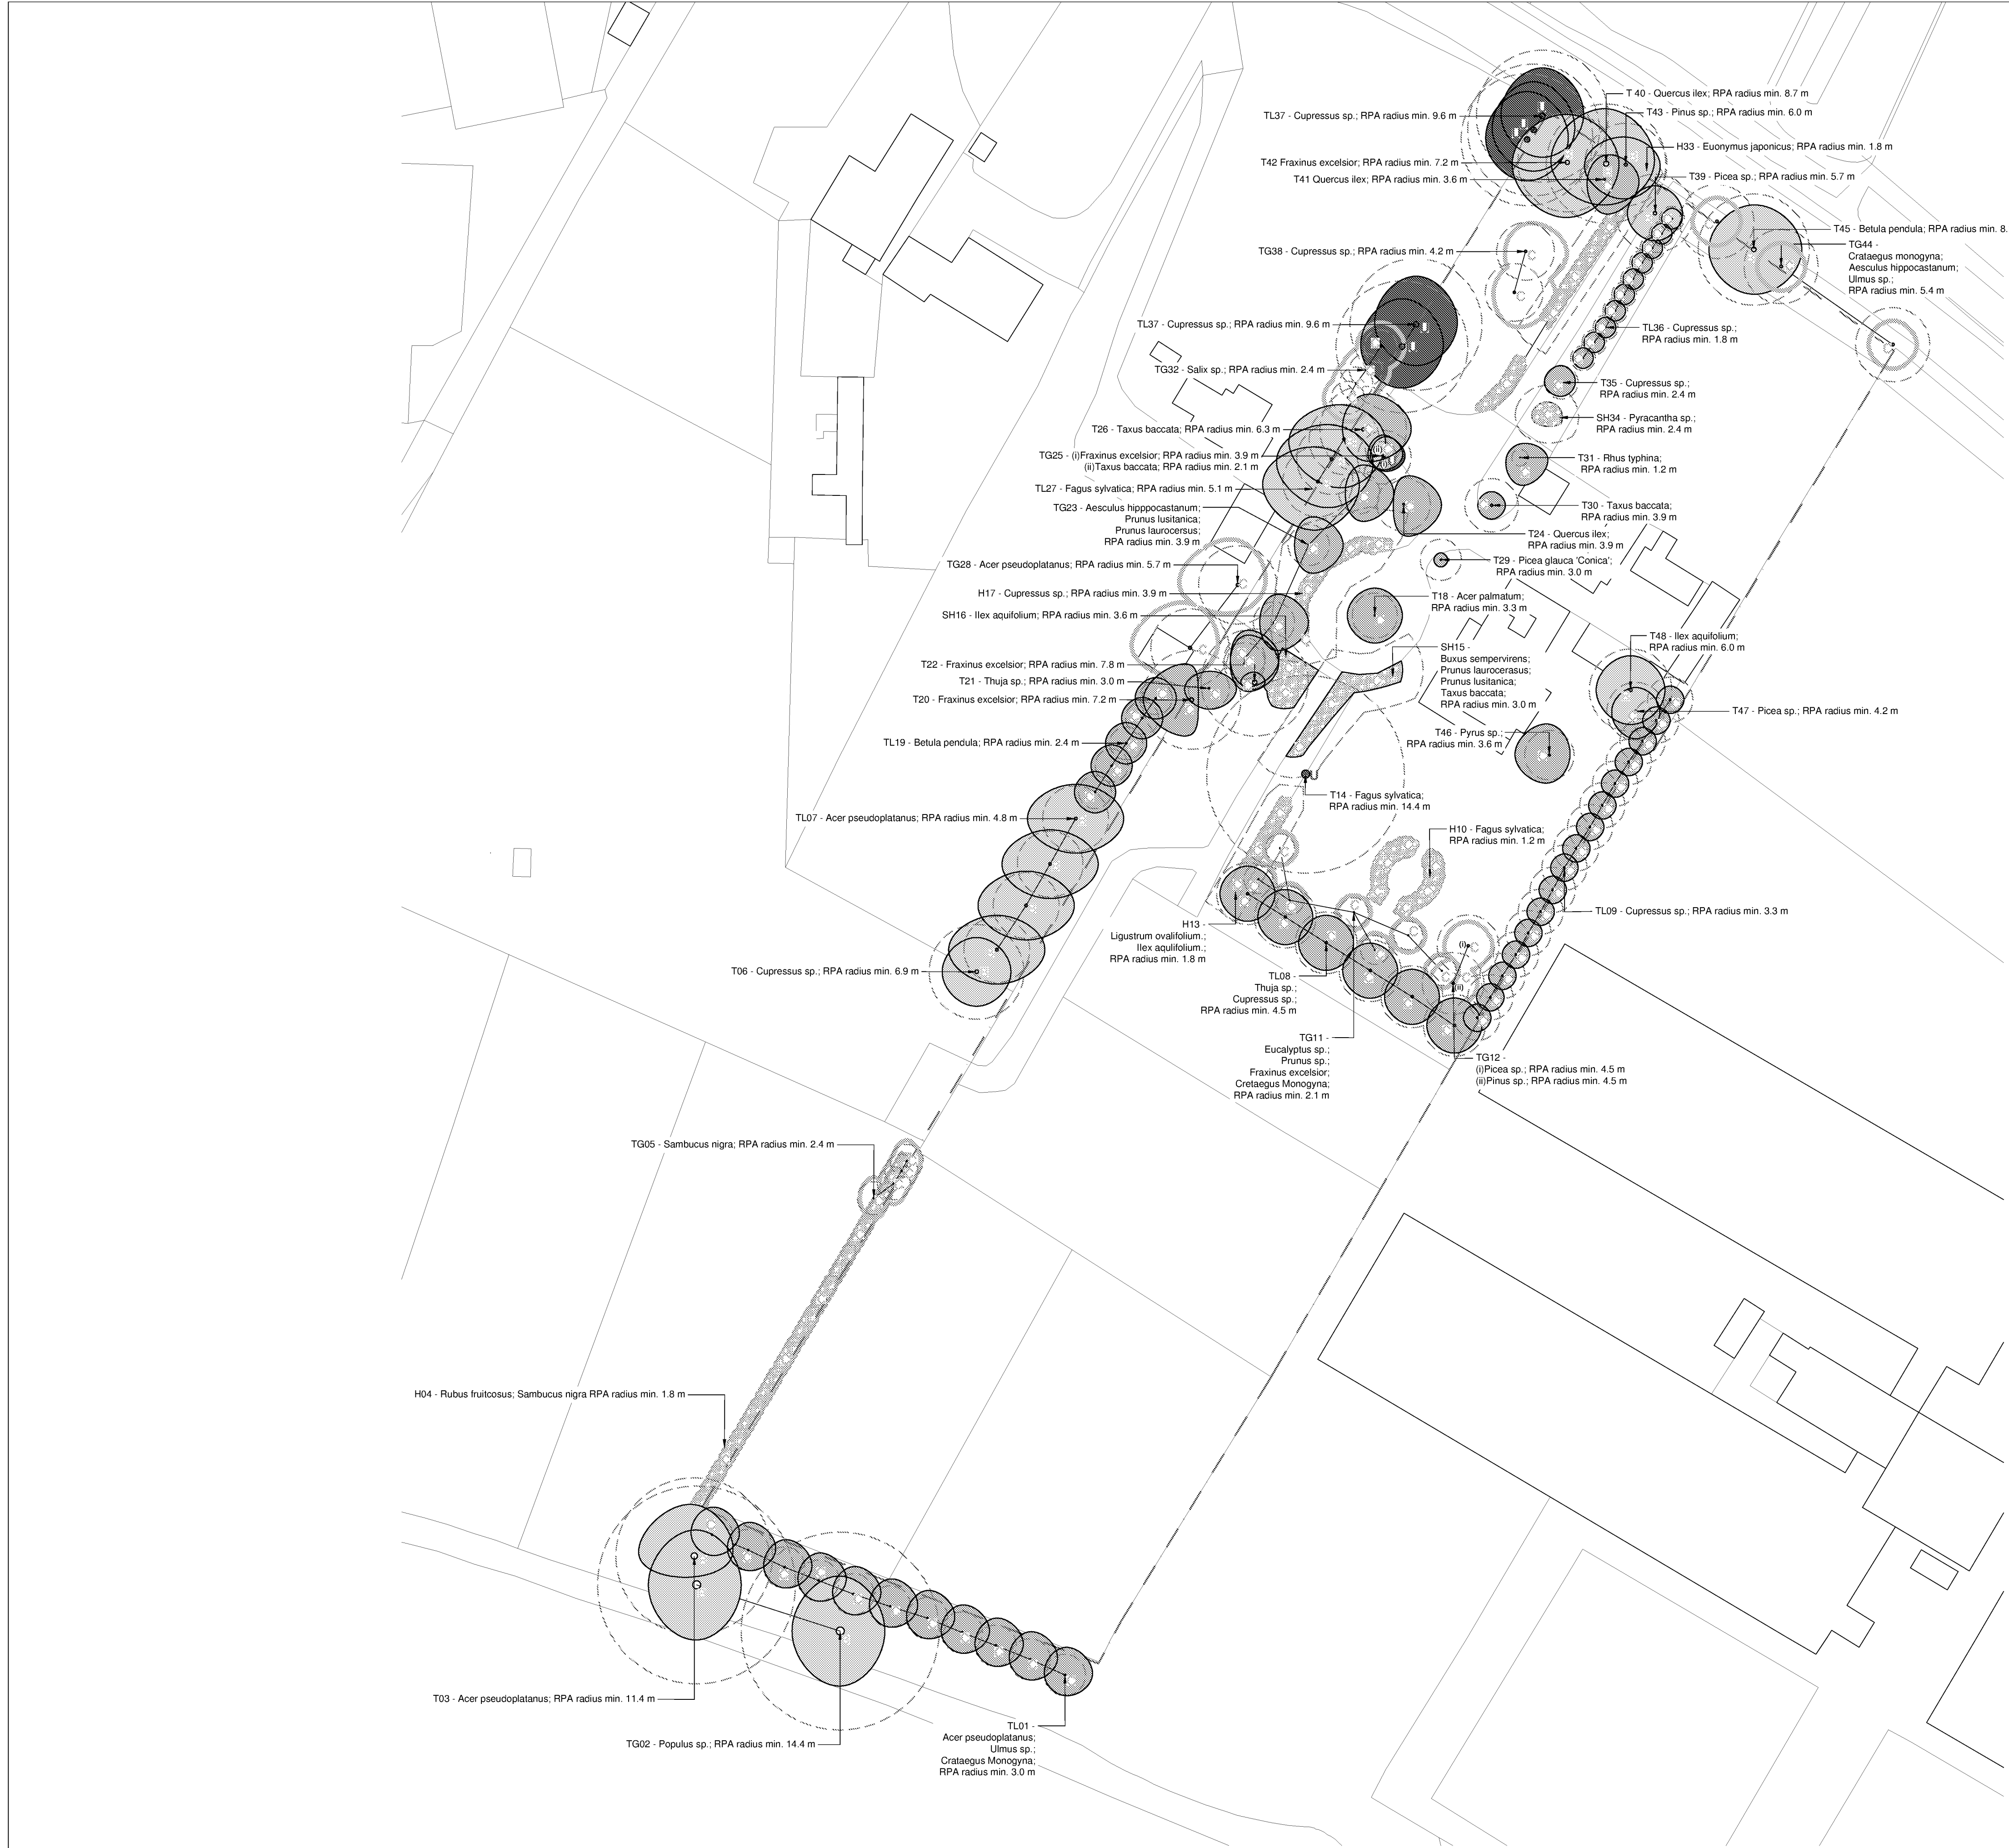

Legend

- Site Survey Boundary.
- Tree Root Protection Areas
Tree Root Protection Areas calculated and specified in accordance with BS 5837:2012 - 'Trees in Relation to Design, Demolition and Construction'.
- Category B Trees
Trees of Moderate Quality and Value.
- Category C Trees
Trees of Low Quality and Value.
- Category U Trees
Trees unviable for retention.
- Category B Tree Lines
Tree Lines of moderate and Value.
- Category C Tree Lines
Tree Lines of Low Quality and Value.
- Category U Tree Lines
Tree Lines Unviable for Retention
- Category C Tree Groups
Tree Groups of Low Quality and Value.
- Category U Tree Groups
Trees Unviable for Retention.
- Category C Hedges
Hedges of Low Quality and Value.
- Category C Shrubs
Shrubs of Low Quality and Value.

Planning Issue

Rev	Description	Date	Initials
00	Planning Issue	28.03.18	LB

LIZARD

Landscape Design and Ecology

The Old Bank, 34 South Street, Tarring, Worthing, West Sussex, BN14 7LH
T. 01903 216033 E. lizardlandscape@btconnect.com W. lizardlandscapeecology.com

Client Domusea Developments			
Project Title and Location Boweries, Barnam Road, Eastergate			
Drawing Title Tree Constraints Plan			
Scale 1:500@A1	Drawn LB	Approved JJ	Date 28/03/18
Drawing No LLD1387-ARB-DWG-001			Revision 00

Tree Constraints Plan
Boweries, Barnam Road, Eastergate