



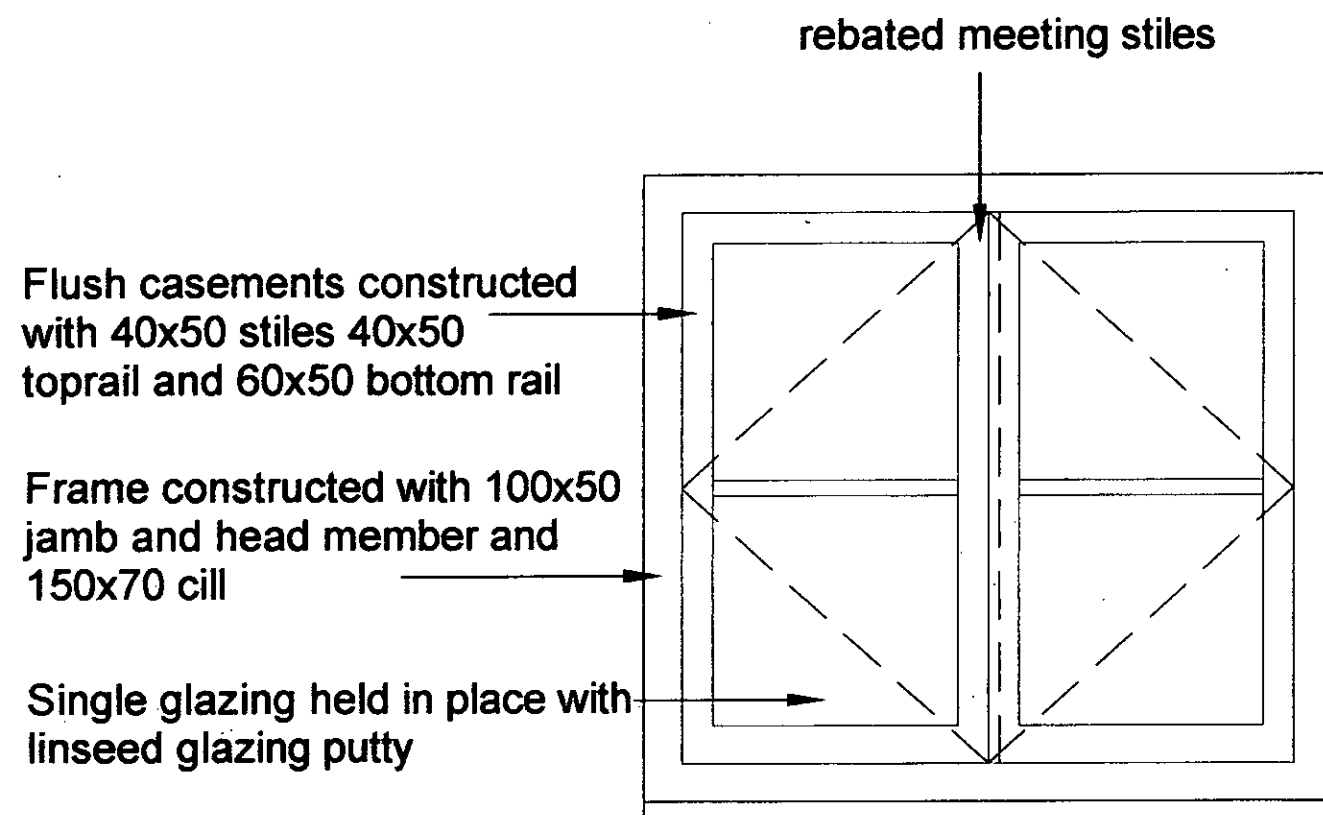

External Elevation

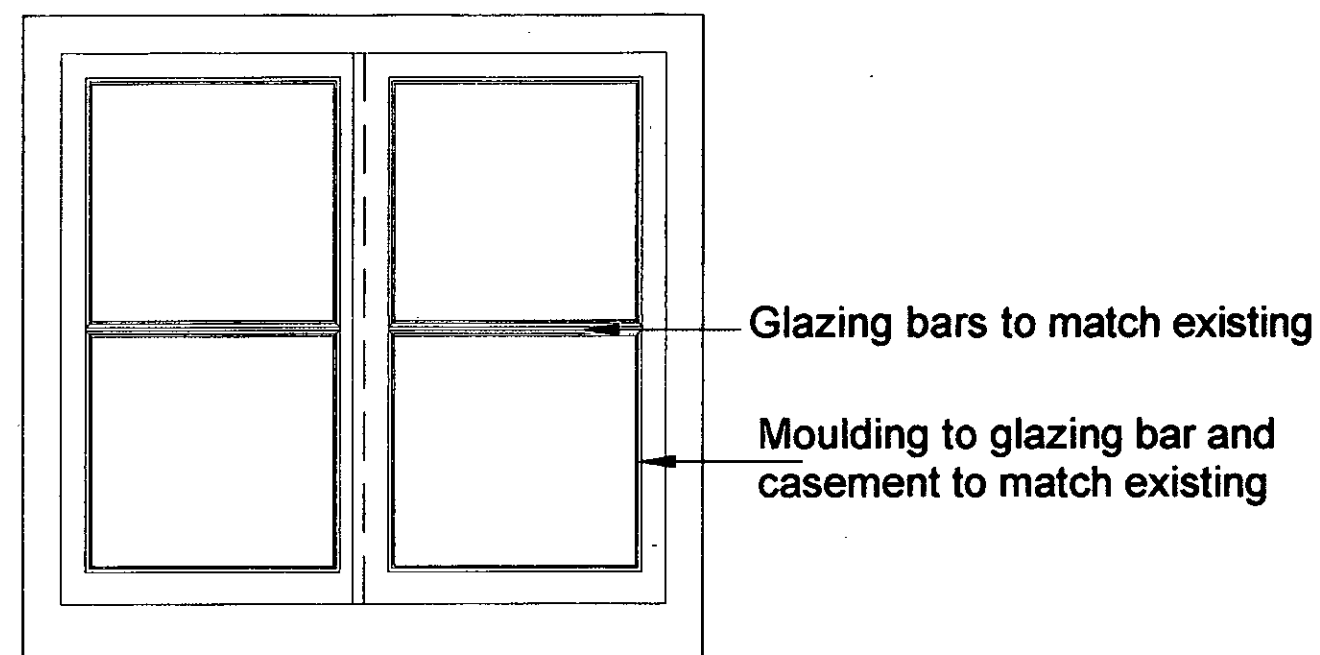

Internal Elevations

**Alterations to
Shelley House, Eastergate.**

Detail of replacement window

scale 1:10 @ A3

Garry Mount MCIAT
Chartered Architectural Technologist

**4A Elm Grove South
Barnham
West Sussex
PO22 0EL**

**Tel: 01243 850614
email : garrymount@gmail.com**