

NOTES

THIS DRAWING IS TO BE USED FOR PLANTING INFORMATION ONLY AND IS SUBJECT TO ALTERATION THROUGH CHANGES TO THE SITE LAYOUT, OR UNTIL APPROVED BY THE LOCAL PLANNING AUTHORITY.
ANY PROPOSED SPECIES SUBSTITUTION BY THE CONTRACTOR MUST BE VERIFIED WITH PHORMIUM.

NHBC TREE AND SHRUB PLANTING. TREES AND SHRUBS MUST NOT BE PLANTED CLOSER TO ANY BUILDING THAN SHOWN ON PLAN.
TREE AND SHRUB SPECIES AND CULTIVAR / VARIETY MUST NOT BE SUBSTITUTED WITHOUT APPROVAL AS THE ULTIMATE MATURE HEIGHT MAY VARY SIGNIFICANTLY. SPECIES AND DISTANCE FROM BUILDING FOUNDATIONS HAVE BEEN DETERMINED IN ACCORDANCE WITH NHBC STANDARDS CHAPTER 4.2. BUILDING NEAR TREES. THE LANDSCAPE CONTRACTOR MUST BE FAMILIAR WITH THESE REQUIREMENTS AND ENSURE THAT ALL PLANTING IS IN FULL ACCORDANCE WITH THEM.


EXCAVATIONS: CONTRACTORS MUST ENSURE THAT THEY HAVE FULL INFORMATION RELATING TO SERVICE AND DRAINAGE POSITIONS BEFORE UNDERTAKING ANY EXCAVATIONS.

ALL WORK MUST BE IN ACCORDANCE WITH THE BARGATE HOMES SPECIFICATION FOR SOFT LANDSCAPE WORKS.

SHRUB BEDS, HEDGES AND TREE BASES TO BE MULCHED WITH ORNAMENTAL BARK MULCH TO A CONSOLIDATED DEPTH OF 50mm.

BEST EFFORTS HAVE BEEN MADE TO ENSURE ACCURACY, HOWEVER ALL MEASUREMENTS AND QUANTITIES ARE SUBJECT TO CHECKING BY THE CLIENT. PHORMIUM LANDSCAPE DESIGN WILL NOT BE LIABLE FOR ANY EXPENDITURE CAUSED BY UNDETECTED ERROR.

LANDSCAPE LEGEND

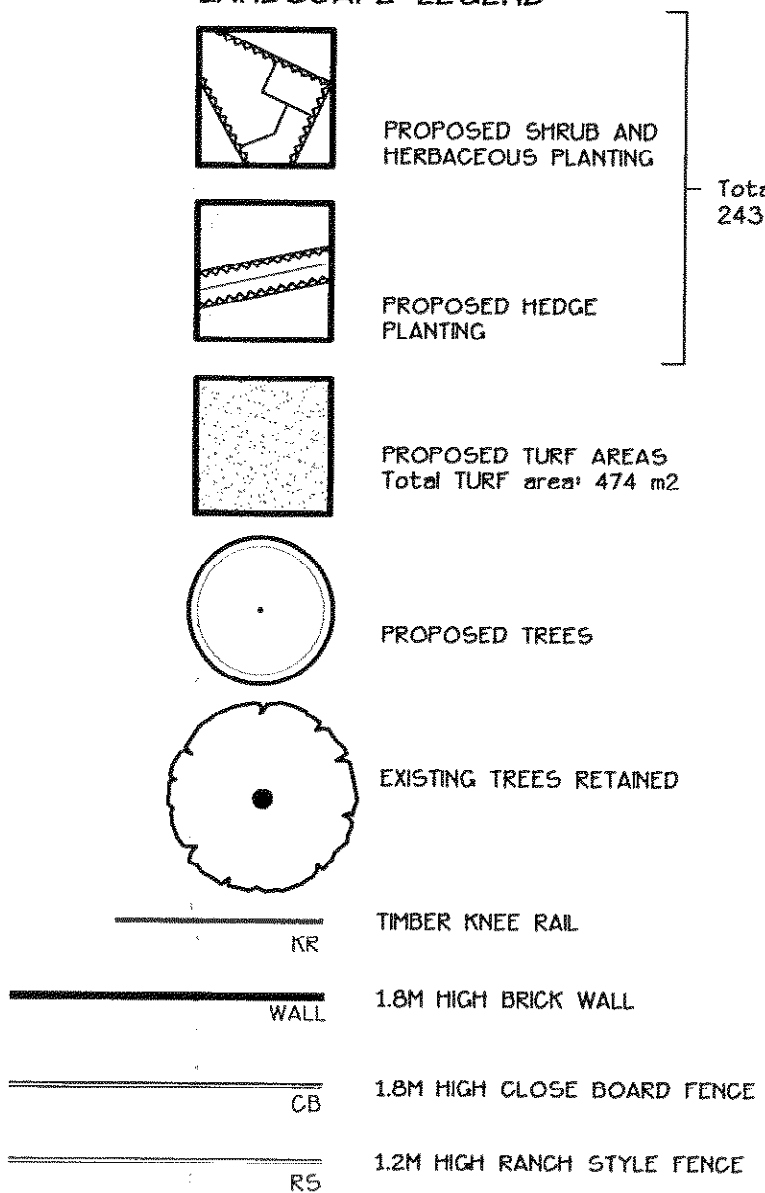

SCHEDULE OF PLANTS

TREES					
Number	Species	Abb.	Specification	Orth.	
1	Alnus glutinosa	ALN.GLU	Extra Heavy Standard: 5 brks: 3x: RB 14-16cm		
2	Alnus glutinosa 'Imperialis'	ALN.G.I	Extra Heavy Standard: 5 brks: 3x: RB 14-16cm		
3	Betula pendula	Bet.pen	Extra Heavy Standard: 5 brks: 3x: RB 14-16cm		
4	Fraxinus excelsior	FRAX.E	Extra Heavy Standard: 5 brks: 3x: RB 14-16cm		
5	Liquidambar styraciflua	LIQ.ST	Extra Heavy Standard: 5 brks: 3x: RB 14-16cm		
6	Quercus robur	QUE.ROB	Extra Heavy Standard: 5 brks: 3x: RB 14-16cm		
Total - 18 Trees					
SHRUBS AND HEDGES					
Number	Species	Abb.	Height	Pot Size	Specification
1	Abelia x grandiflora	Abe.Gr	30-40cm	3L	Bushy: 3 brks: C
2	Ceanothus 'Blue Sapphire'	Cea.BS	30-40cm	3L	Bushy: 5 brks: C
3	Ceanothus Centennial	Cea.Cen	25-30cm	3L	Bushy: 5 brks: C
4	Chaenomeles x superba 'Pink Lady'	Chae.PL	40-50cm	3L	Bushy: 2 brks: C
5	Choisy 'Antec Pearl'	Cho.AP	30-40cm	3L	Bushy: 4 brks: C
6	Choisy 'Gold Fingers'	Cho.GF	30-40cm	3L	Bushy: 4 brks: C
7	Cistus 'Silver Pink'	Cis.Sil	30-40cm	3L	Bushy: 4 brks: C
8	Cistus x corbariensis	Cis.cor	30-40cm	3L	Bushy: 4 brks: C
9	Cistus x sibiricus	Cis.sk	30-40cm	3L	Bushy: 4 brks: C
10	Convulvulus cneorum	Con.cn	20-25cm	2L	Bushy: C
11	Cornus alba 'Elegantissima'	Cor.a.E	50-60cm	3L	Bushy: 4 brks: C
12	Cornus 'Grace'	Coli.G	40-50cm	3L	Bushy: 3 brks: C
13	Cytisus x praecox 'Algold'	Cyt.p.AG	40-50cm	3L	Bushy: 7 brks: C
14	Cytisus x praecox 'Warminster'	Cyt.p.W	40-50cm	3L	Bushy: 7 brks: C
15	Escallonia 'Donard Seedling'	Esc.Don	40-50cm	3L	Bushy: 4 brks: C
16	Escallonia 'Red Dream'	Esc.RD	30-40cm	3L	Bushy: C
17	Euonymus fortunei 'Emerald Gaiety'	Euo.Em	25-30cm	2L	Bushy: 5 brks: C
18	Euonymus fortunei 'Emerald n' Gold'	Euo.Go	25-30cm	2L	Bushy: 5 brks: C
19	Euonymus fortunei 'Emerald n' Gold'	Euo.Go	25-30cm	2L	Bushy: 5 brks: C
20	Euonymus japonicus 'Ovalis Aureus'	Euo.OA	30-40cm	3L	Bushy: 3 brks: C
21	Hebe albertiana 'Red Edge'	Hebe.RE	20-25cm	3L	Bushy: 5 brks: C
22	Hebe Mrs Winder	Heb.Mrs	30-40cm	3L	Bushy: 5 brks: C
23	Hebe x franciscana 'Blue Gem'	Hebe.FB	30-40cm	3L	Bushy: 5 brks: C
24	Hebe x franciscana 'Variegata'	Hebe.FV	25-30cm	3L	Bushy: 5 brks: C
25	Lavandula angustifolia 'Vera'	Lav.Vera	25-30cm	3L	Bushy: 5 brks: C
26	Lonicera 'Loughall Green'	Lon.Lou	30-40cm	3L	Bushy: 6 brks: C
27	Mahonia x media 'Charity'	Mah.med.C	30-40cm	3L	Bushy: 2 brks: C
28	Phormium 'Yellow Wave'	Phor.YW	50-60cm	3L	Several Shoots: 7 brks: C
29	Prunus laurocerasus 'Otto Luyken'	Pru.lau.OL	30-40cm	3L	C. Bushy: 3 brks
30	Prunus laurocerasus 'Zabeliana'	Pru.lau.Z	30-40cm	3L	Bushy: 3 brks: C
31	Prunus laurocerasus 'Rotundifolia'	Pru.lau.R	50-60cm	3L	Bushy: 4 brks: C
32	Prunus lusitanica 'Variegata'	Pru.lus.V	50-60cm	3L	Bushy: 4 brks: C
33	Rosmarinus off. 'Miss Jessop's Upright'	Ros.off.MJU	25-30cm	2L	Bushy: 3 brks: C
34	Rosmarinus off. 'Miss Jessop's Upright'	Ros.off.MJU	25-30cm	2L	Bushy: 3 brks: C
35	Rosmarinus officinalis 'Severn Sea'	Ros.off.SS	25-30cm	2L	Bushy: 2 brks: C
36	Salix elaeagnos	Sal.e	50-60cm	3L	Bushy: 5 brks: C
37	Viburnum davidii	Vib.dav	25-30cm	3L	Bushy: 3 brks: C
38	Viburnum tinus 'Eve Price'	Vib.tin.EP	30-40cm	3L	Bushy: 4 brks: C
Total - 775 plants					
HERBACEOUS PLANTS					
Number	Species	Abb.	Height	Pot Size	Specification
43	Bergenia 'Silberlicht'	Ber.Sil	2L	2L	6/m²
44	Campanula portenschlagiana	Camp.p	2L	2L	7/m²
45	Carex monnifolia 'Evergold'	Care.m.E	2L	2L	6/m²
46	Geranium 'Johnson's Blue'	Ger.JB	2L	2L	5/m²
47	Heuchera micrantha 'Palace Purple'	Heu.PP	1.5L	2L	7/m²
48	Liriodendron 'Maestri'	Lir.m.M	2L	2L	6/m²
49	Liriodendron 'Variegata'	Lir.m.V	2L	2L	6/m²
Total - 167 plants					

DOWNVIEW ROAD, BARNHAM