
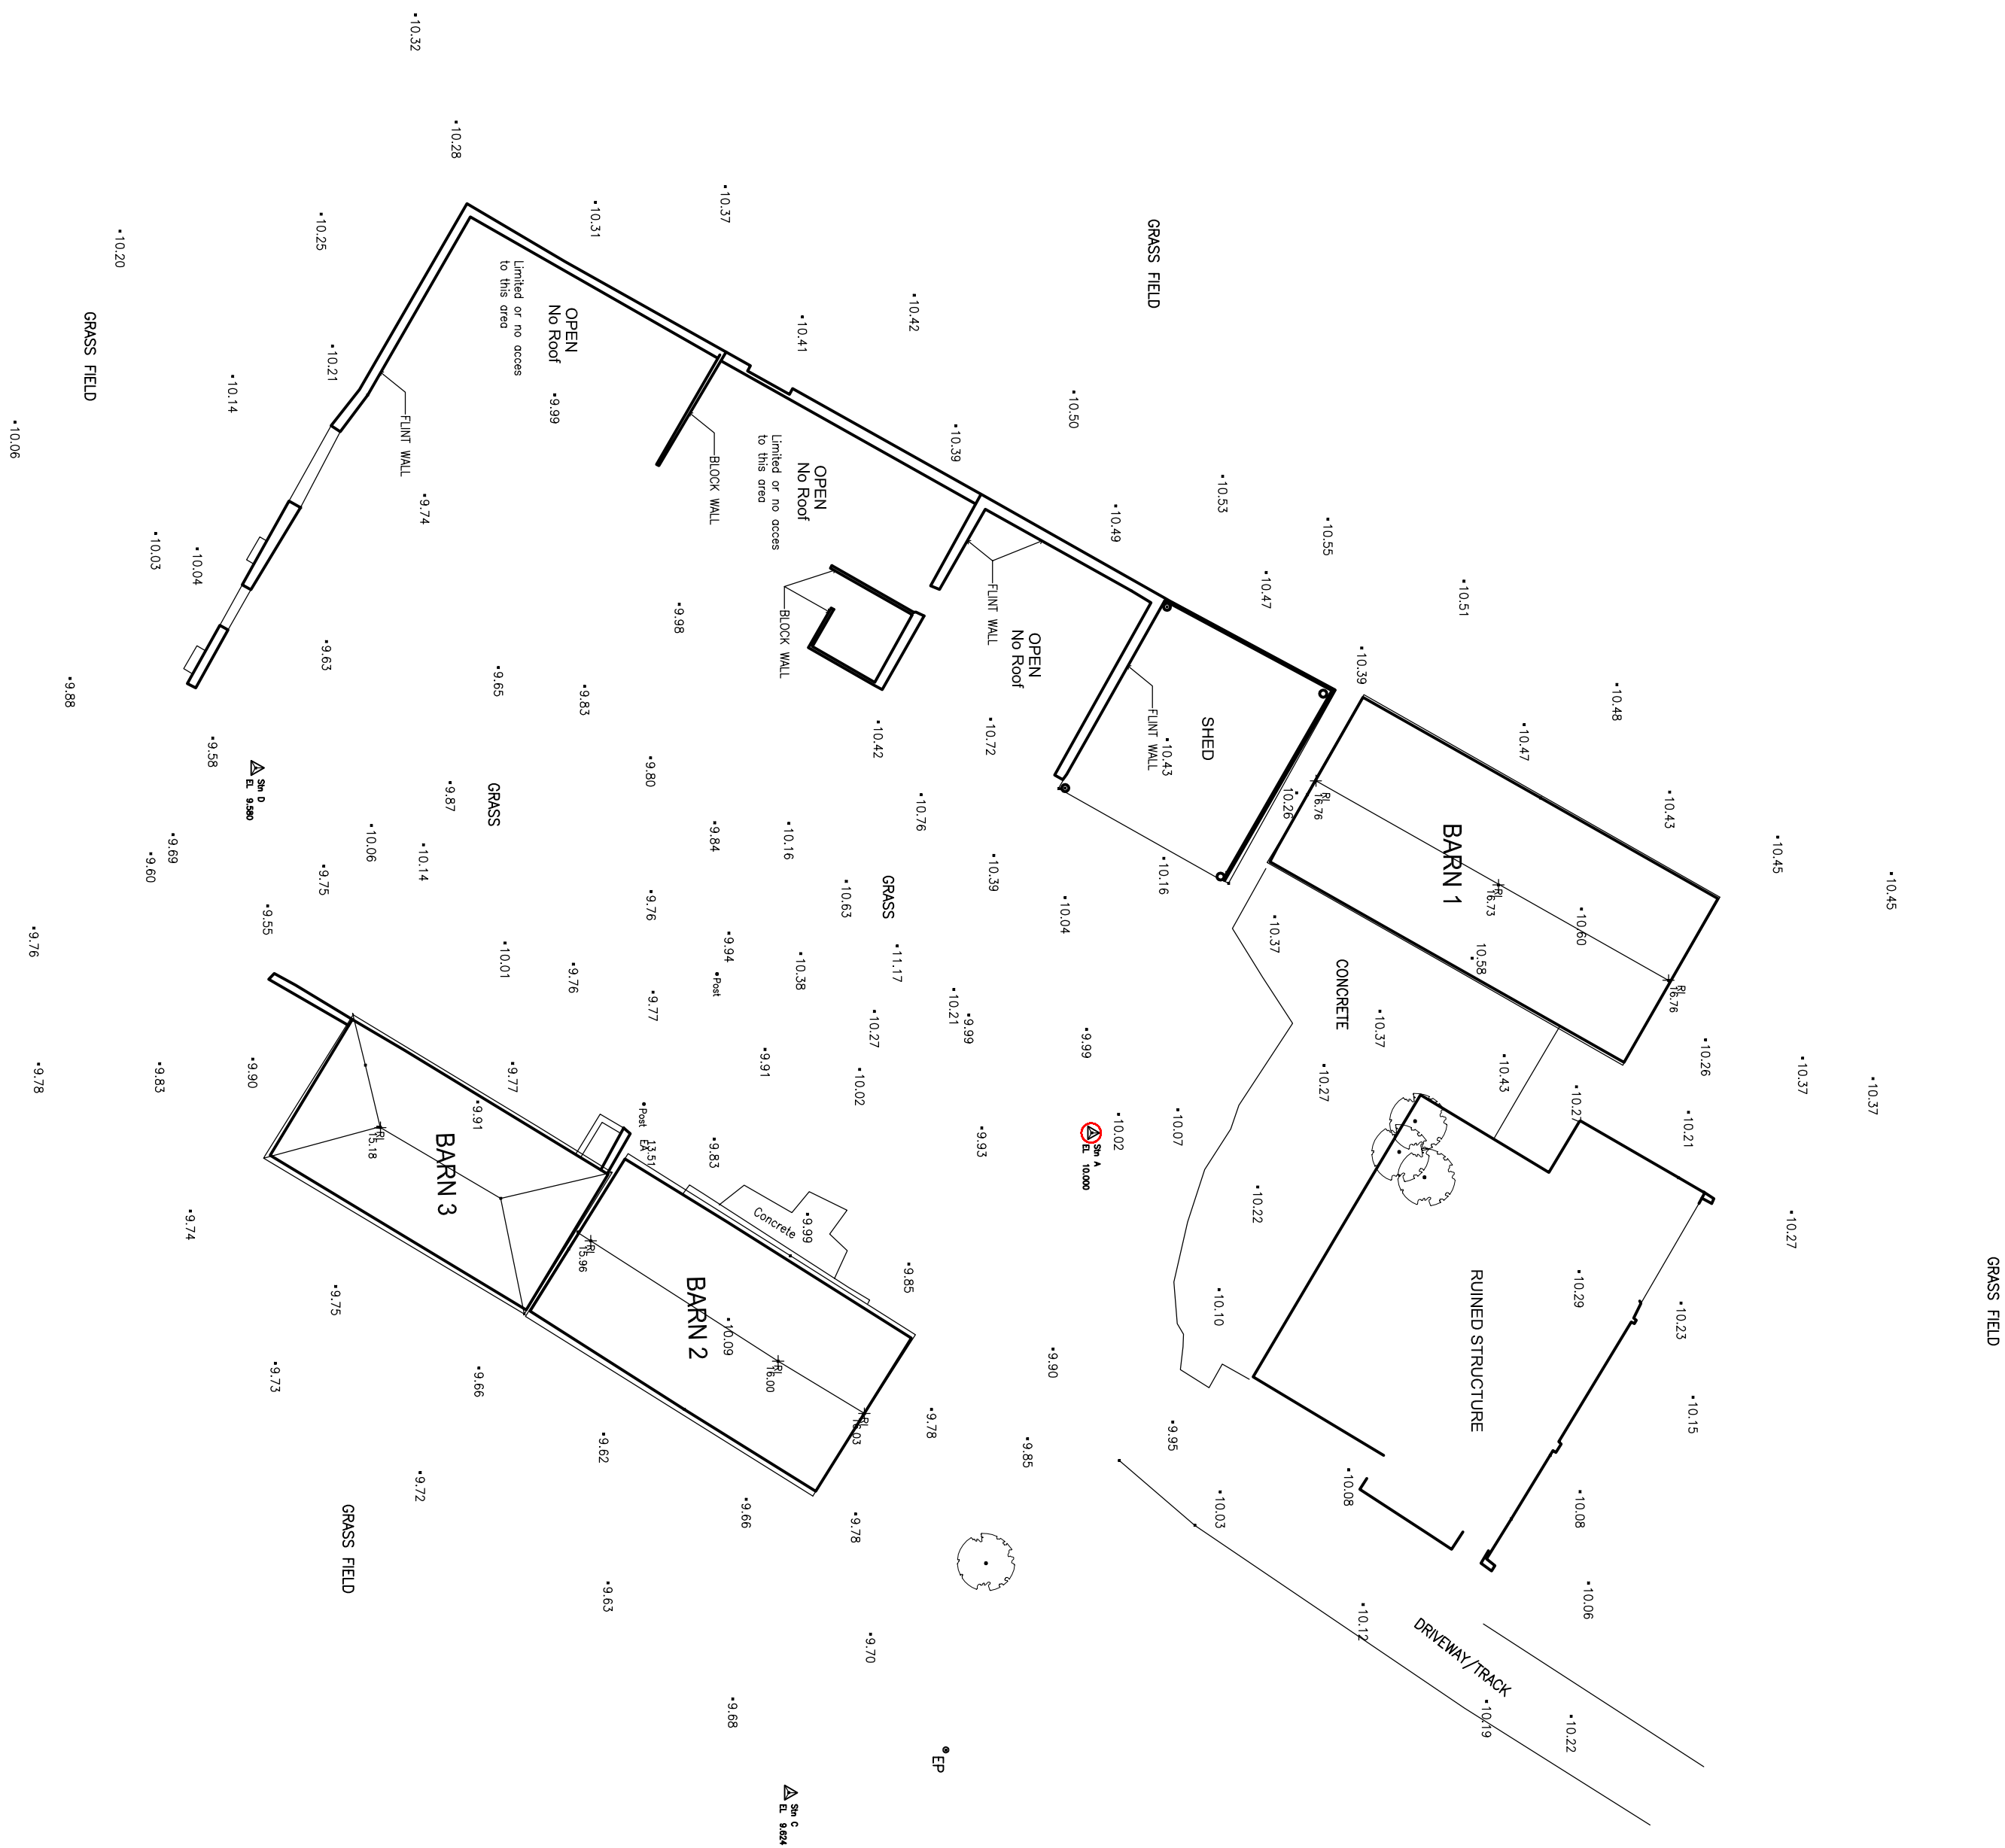


[illegible]

TOPOGRAPHICAL SURVEY
Scale 1:200

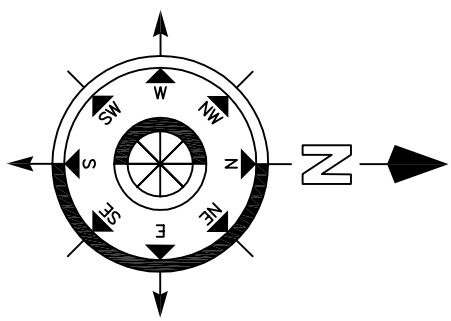

NOTES

DO NOT SCALE OFF THIS DRAWING

CHECK ALL DIMENSIONS ON SITE BEFORE ANY WORK IS COMMENCED

ALL GOODS, MATERIALS AND WORKMANSHIP MUST CONFORM WITH CURRENT BUILDING REGULATIONS, BRITISH STANDARDS AND CODES OF PRACTICE

COPYRIGHT OF THIS DRAWING IS RETAINED BY THE ARCHITECT AND IT MUST NOT BE REPRODUCED WITHOUT WRITTEN CONSENT

DRAWING TITLE		TOPOGRAPIHICAL SURVEY	
DATE	SCALE	DRAWN BY	
	1:200	DU	
JOB NO.	DRAWING NO.	CHECKED BY	
1309	1.02	MF	
		REVISION	