




Feature trees in focal points

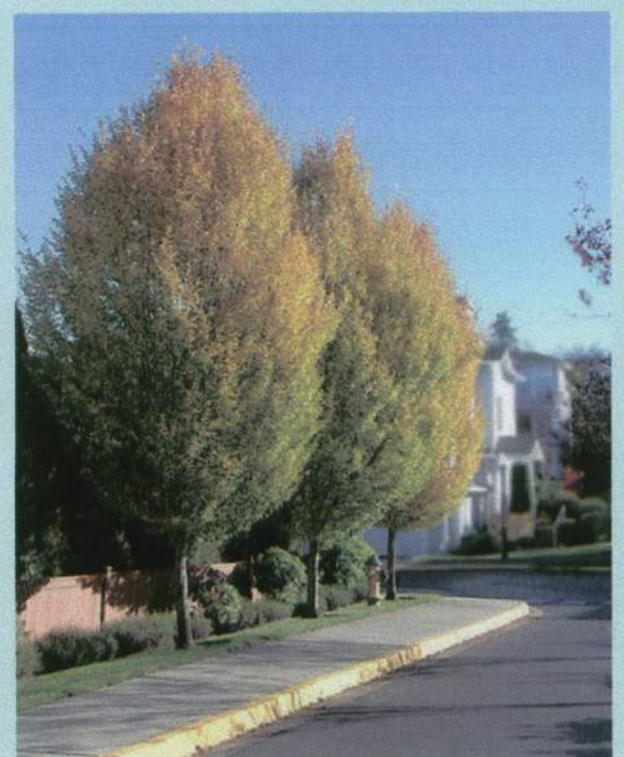

Tree species suitable for structural planting in street locations




Areas disturbed by construction works to be reseeded with local origin wildflowers



Decorative tree species to back gardens

An ecological mitigation and enhancement strategy for the proposed scheme includes retention of boundary vegetation along the southern quarter of the site. The strategy will also include measures to protect nesting birds, safe felling of trees not retained, provision of bat and birds boxes, consideration of lighting schemes on wildlife and open space areas and relocation of the reptile population to suitable habitats for reptiles.

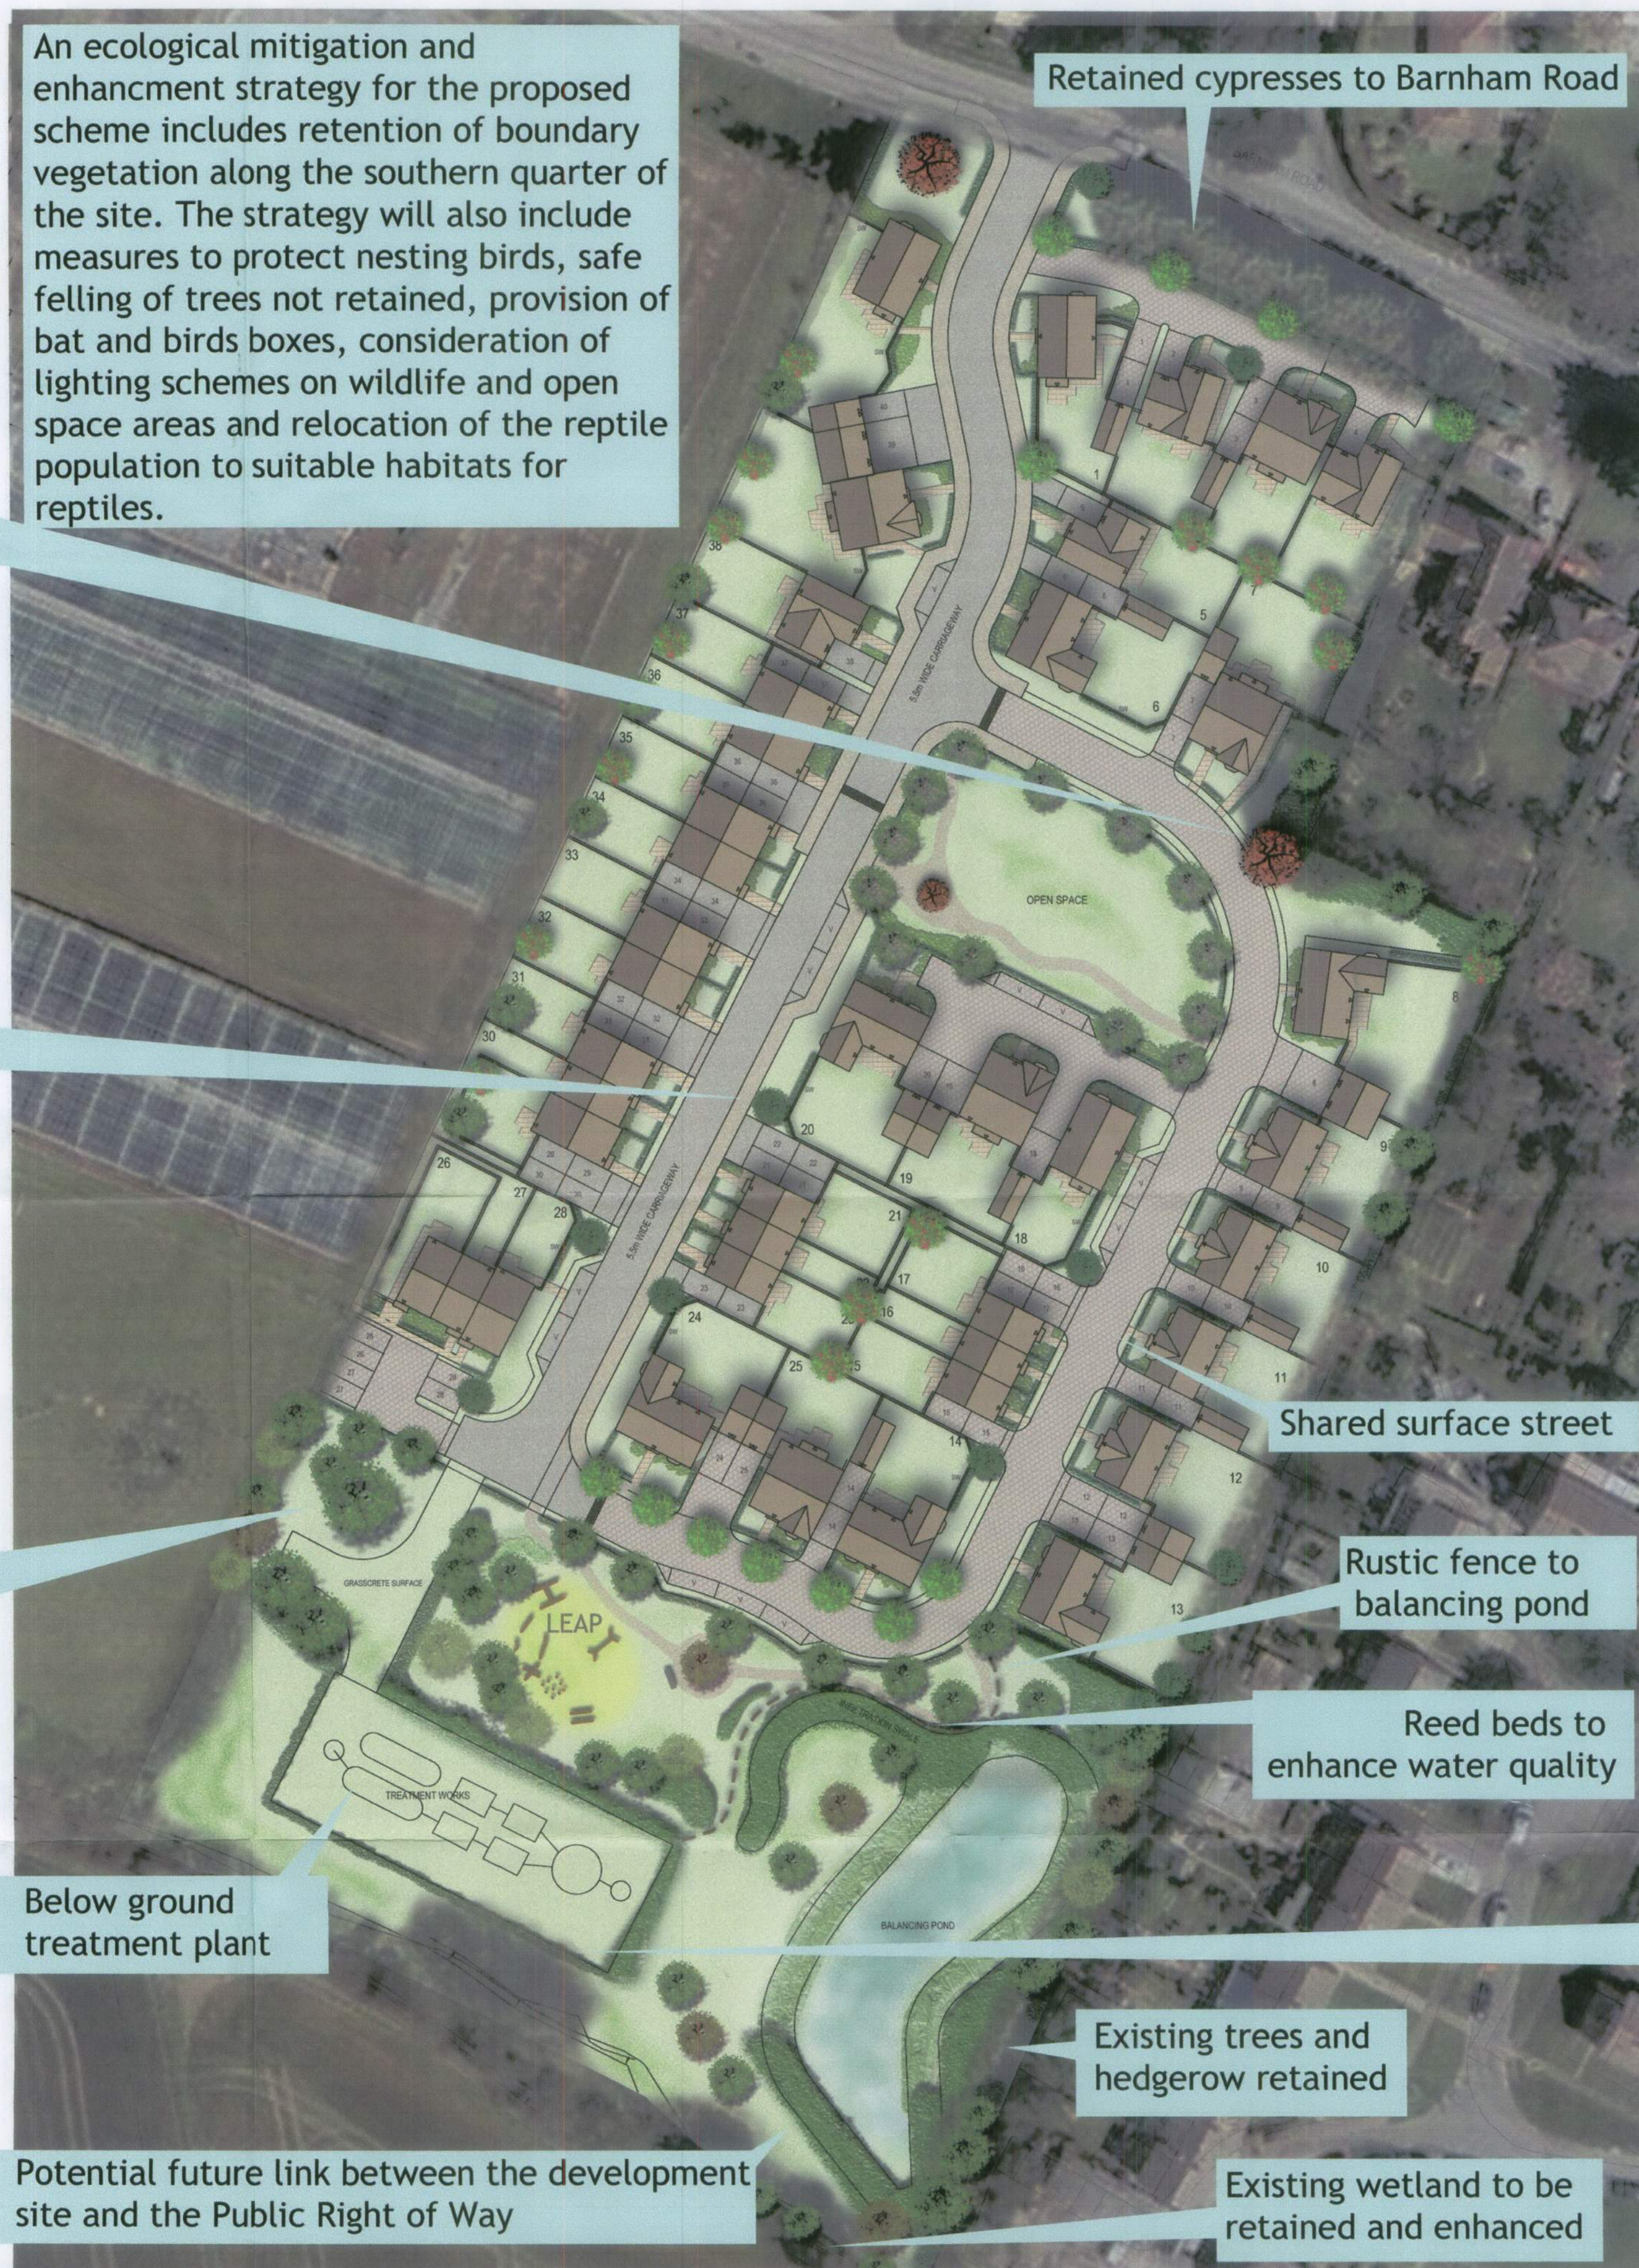

Proposed native hedgerow and trees



Hedges and feature shrubs for structural landscape feature



LEAP Play Area



Ivy and clematis montana planting on weldmesh panels to run around perimeter of water treatment works

**SPECIFICATION**  
Forestry Commission Practice note 8.  
All native species should be of local stock. Native trees and shrubs certified as British Native plant stock.  
All planting stock should comply with the Horticultural Trade Association National Plant specification.  
All planting preparation, handling, planting & maintenance should be in accordance with CPSE Code for Handling and Establishing plants.  
All trees and shrubs to comply with BS 3936 Part 1 1992, planted to BS 4043:1989 and BS 4428:1989.  
All works generally, to comply with the written Soft Landscape Specification.  
Topsoil incorporated into planting beds to be gently mounded towards the centre of each bed to allow for settlement.  
On completion of planting the whole area of the shrub bed shall be mulched with 75mm consolidated thickness of medium textured decorative grade natural pine bark having first been prepared in accordance with the specification.  
Free standing hedges shall have a 3 strand galvanised wire and lanalised softwood timber post fence, to BS 1722-2:2000, erected along a line between the two rows of hedge plants.  
All existing trees and hedges to be protected in accordance with BS5837:2012 for the duration of the construction period.

NOTE: DO NOT SCALE FROM DRAWING

#### Legend

- Existing vegetation to be retained and protected during construction
- Urban trees used for structure planting along streets
- Decorative tree species to back gardens
- Large Open Space Trees of native species
- Play Area
- Rustic fence to balancing pond
- Benches



|     |          |                                |       |
|-----|----------|--------------------------------|-------|
| C   | 31.05.13 | Layout change                  | AK    |
| B   | 27.11.12 | Gateway detail and key amended | DKM   |
| A   | 16.11.12 | Gateway detail added           | DKM   |
| Rev | Date     | Details                        | Drawn |

**ACD**


Ecology  
Arboriculture  
Landscape Architecture

ACD Landscape Architects & ACD Ecology  
Rodbourn Rail Business Centre, Grange Lane, Malmesbury,  
Wilt, SN16 0ES  
Tel: 01666 825646 Fax: 01666 824654

ACD Arboriculture  
Timbers, Lower Street, Haslemere, Surrey,  
GU27 2PE  
Tel: 01483 425714 Fax: 01428 641 090

ACD (Landscape Architects) Southampton  
12 Southgate Street, Winchester, Hampshire, SO23 9EF  
Tel: 01962 855604

www.acdlandscape.co.uk

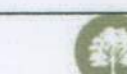

**BARRATT**  
HOMES

scheme: Brook Nursery,  
Barnham  
client: Barratt Homes  
drawing: Landscape Masterplan  
date: 12/11/2012  
scale: nts  
drawing no: BSH18222 10 C  
drawn: DKM checked: AW

Copyright of ACD Landscape Architects Ltd. All rights reserved in Chapter IV of the Copyright, Designs and Patents Act 1988 have been generally asserted: 2012. Copyright of this plan remains with ACD until all fees have been paid in full.