

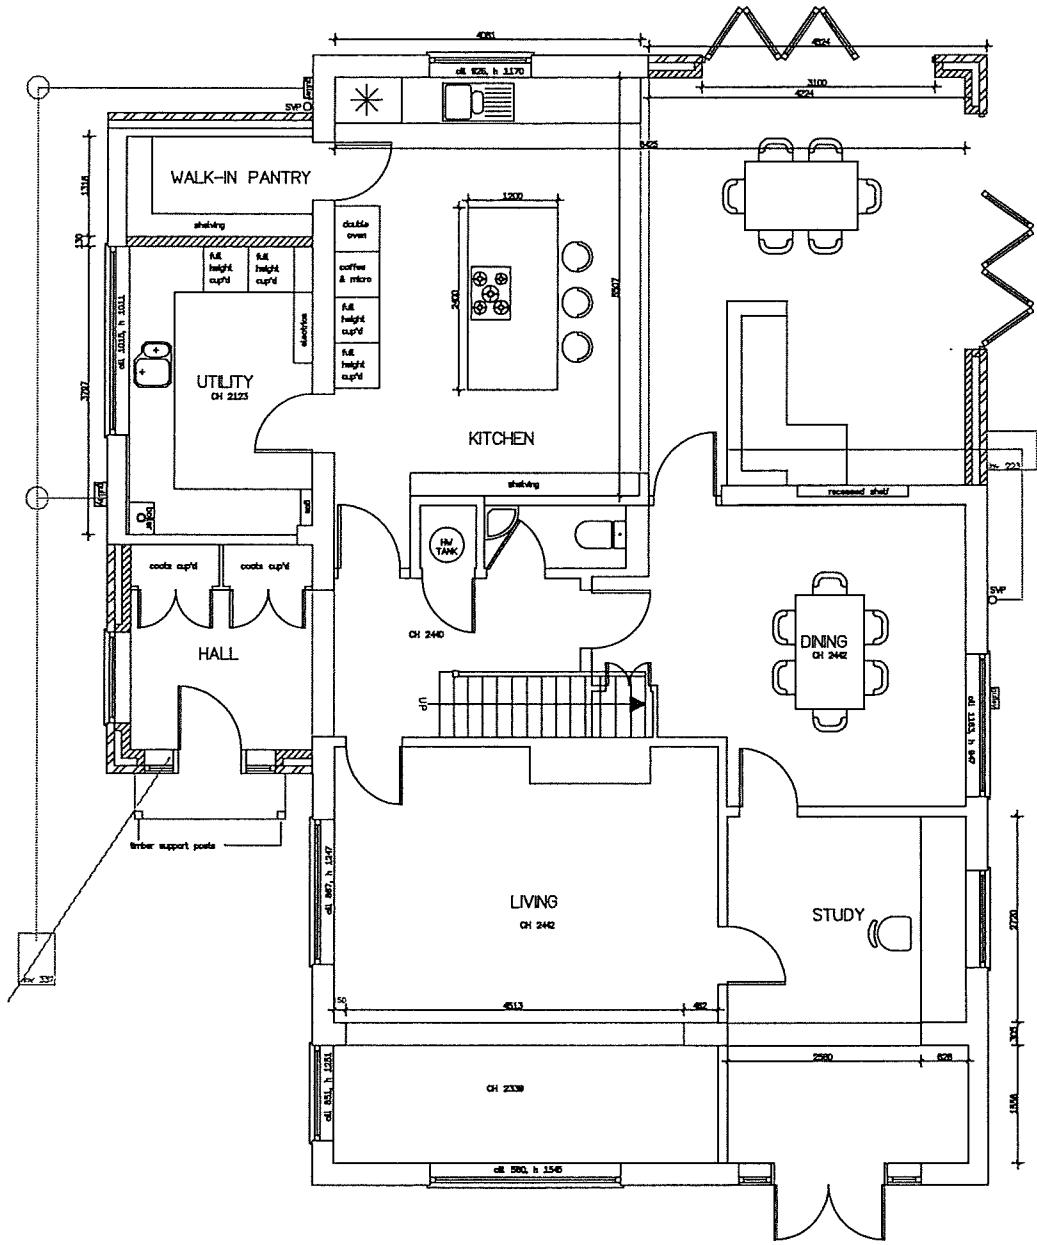


NOTES

- 01: All new and existing building work dimensions are offset to the construction process.
- 02: All drawings are preliminary unless stated differently. Preliminary drawings are not to be built or manufactured from.
- 03: This drawing is subject to copyright of Architectural Services. Reproduction only with written authority.
- 04: Drawing dimensions and scales to be checked prior to commencement of work.
- 05: All structural work where mentioned on this drawing is subject to a qualified structural and civil engineer calculations before building work commences.
- 06: These plans may be subject to Planning and/or Building Regulation approval, or any other statute in law before the commencement of building works.
- 07: All materials to match existing unless otherwise stated.

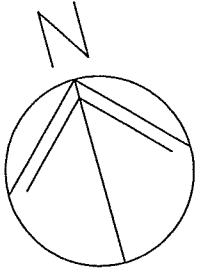

GROUND FLOOR

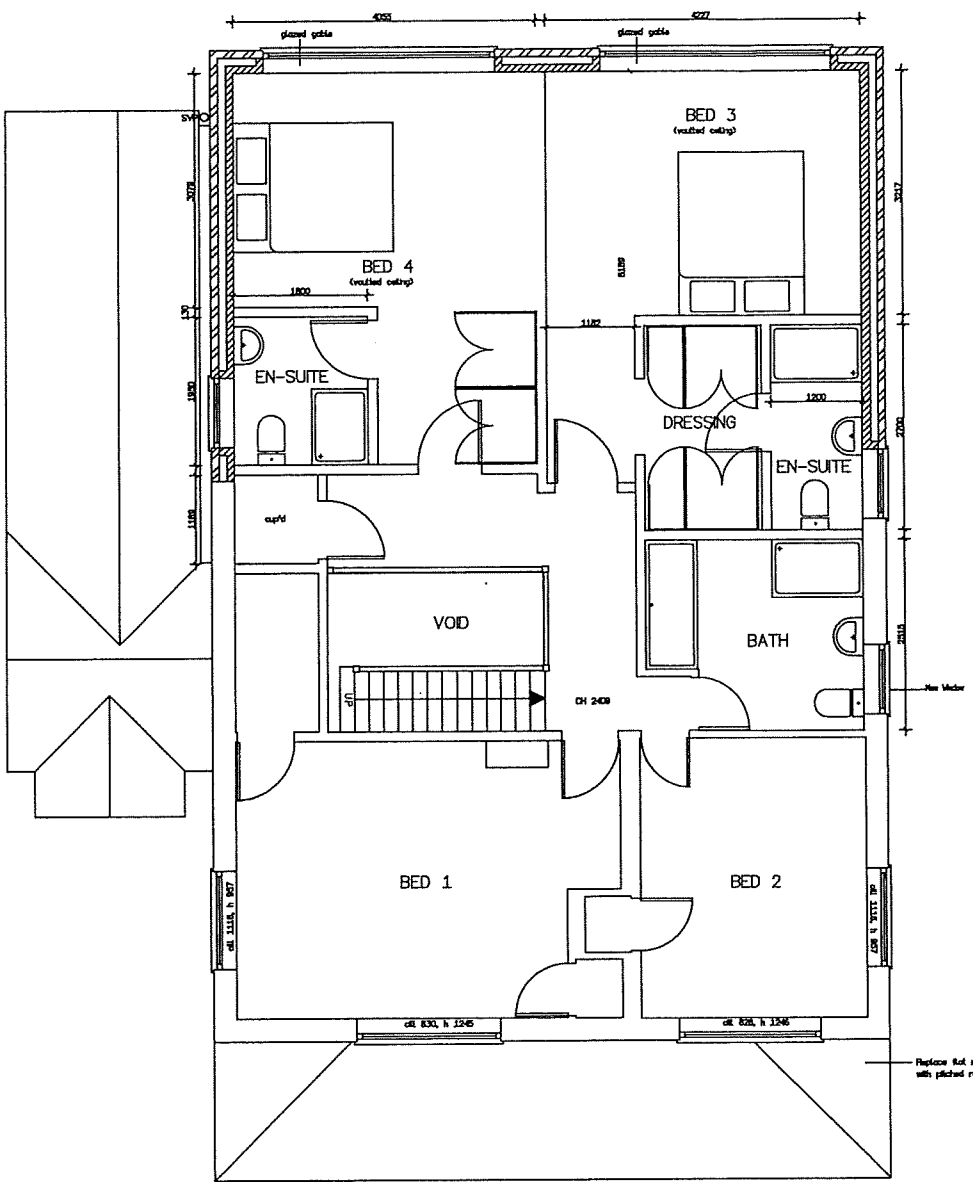

FIRST FLOOR