


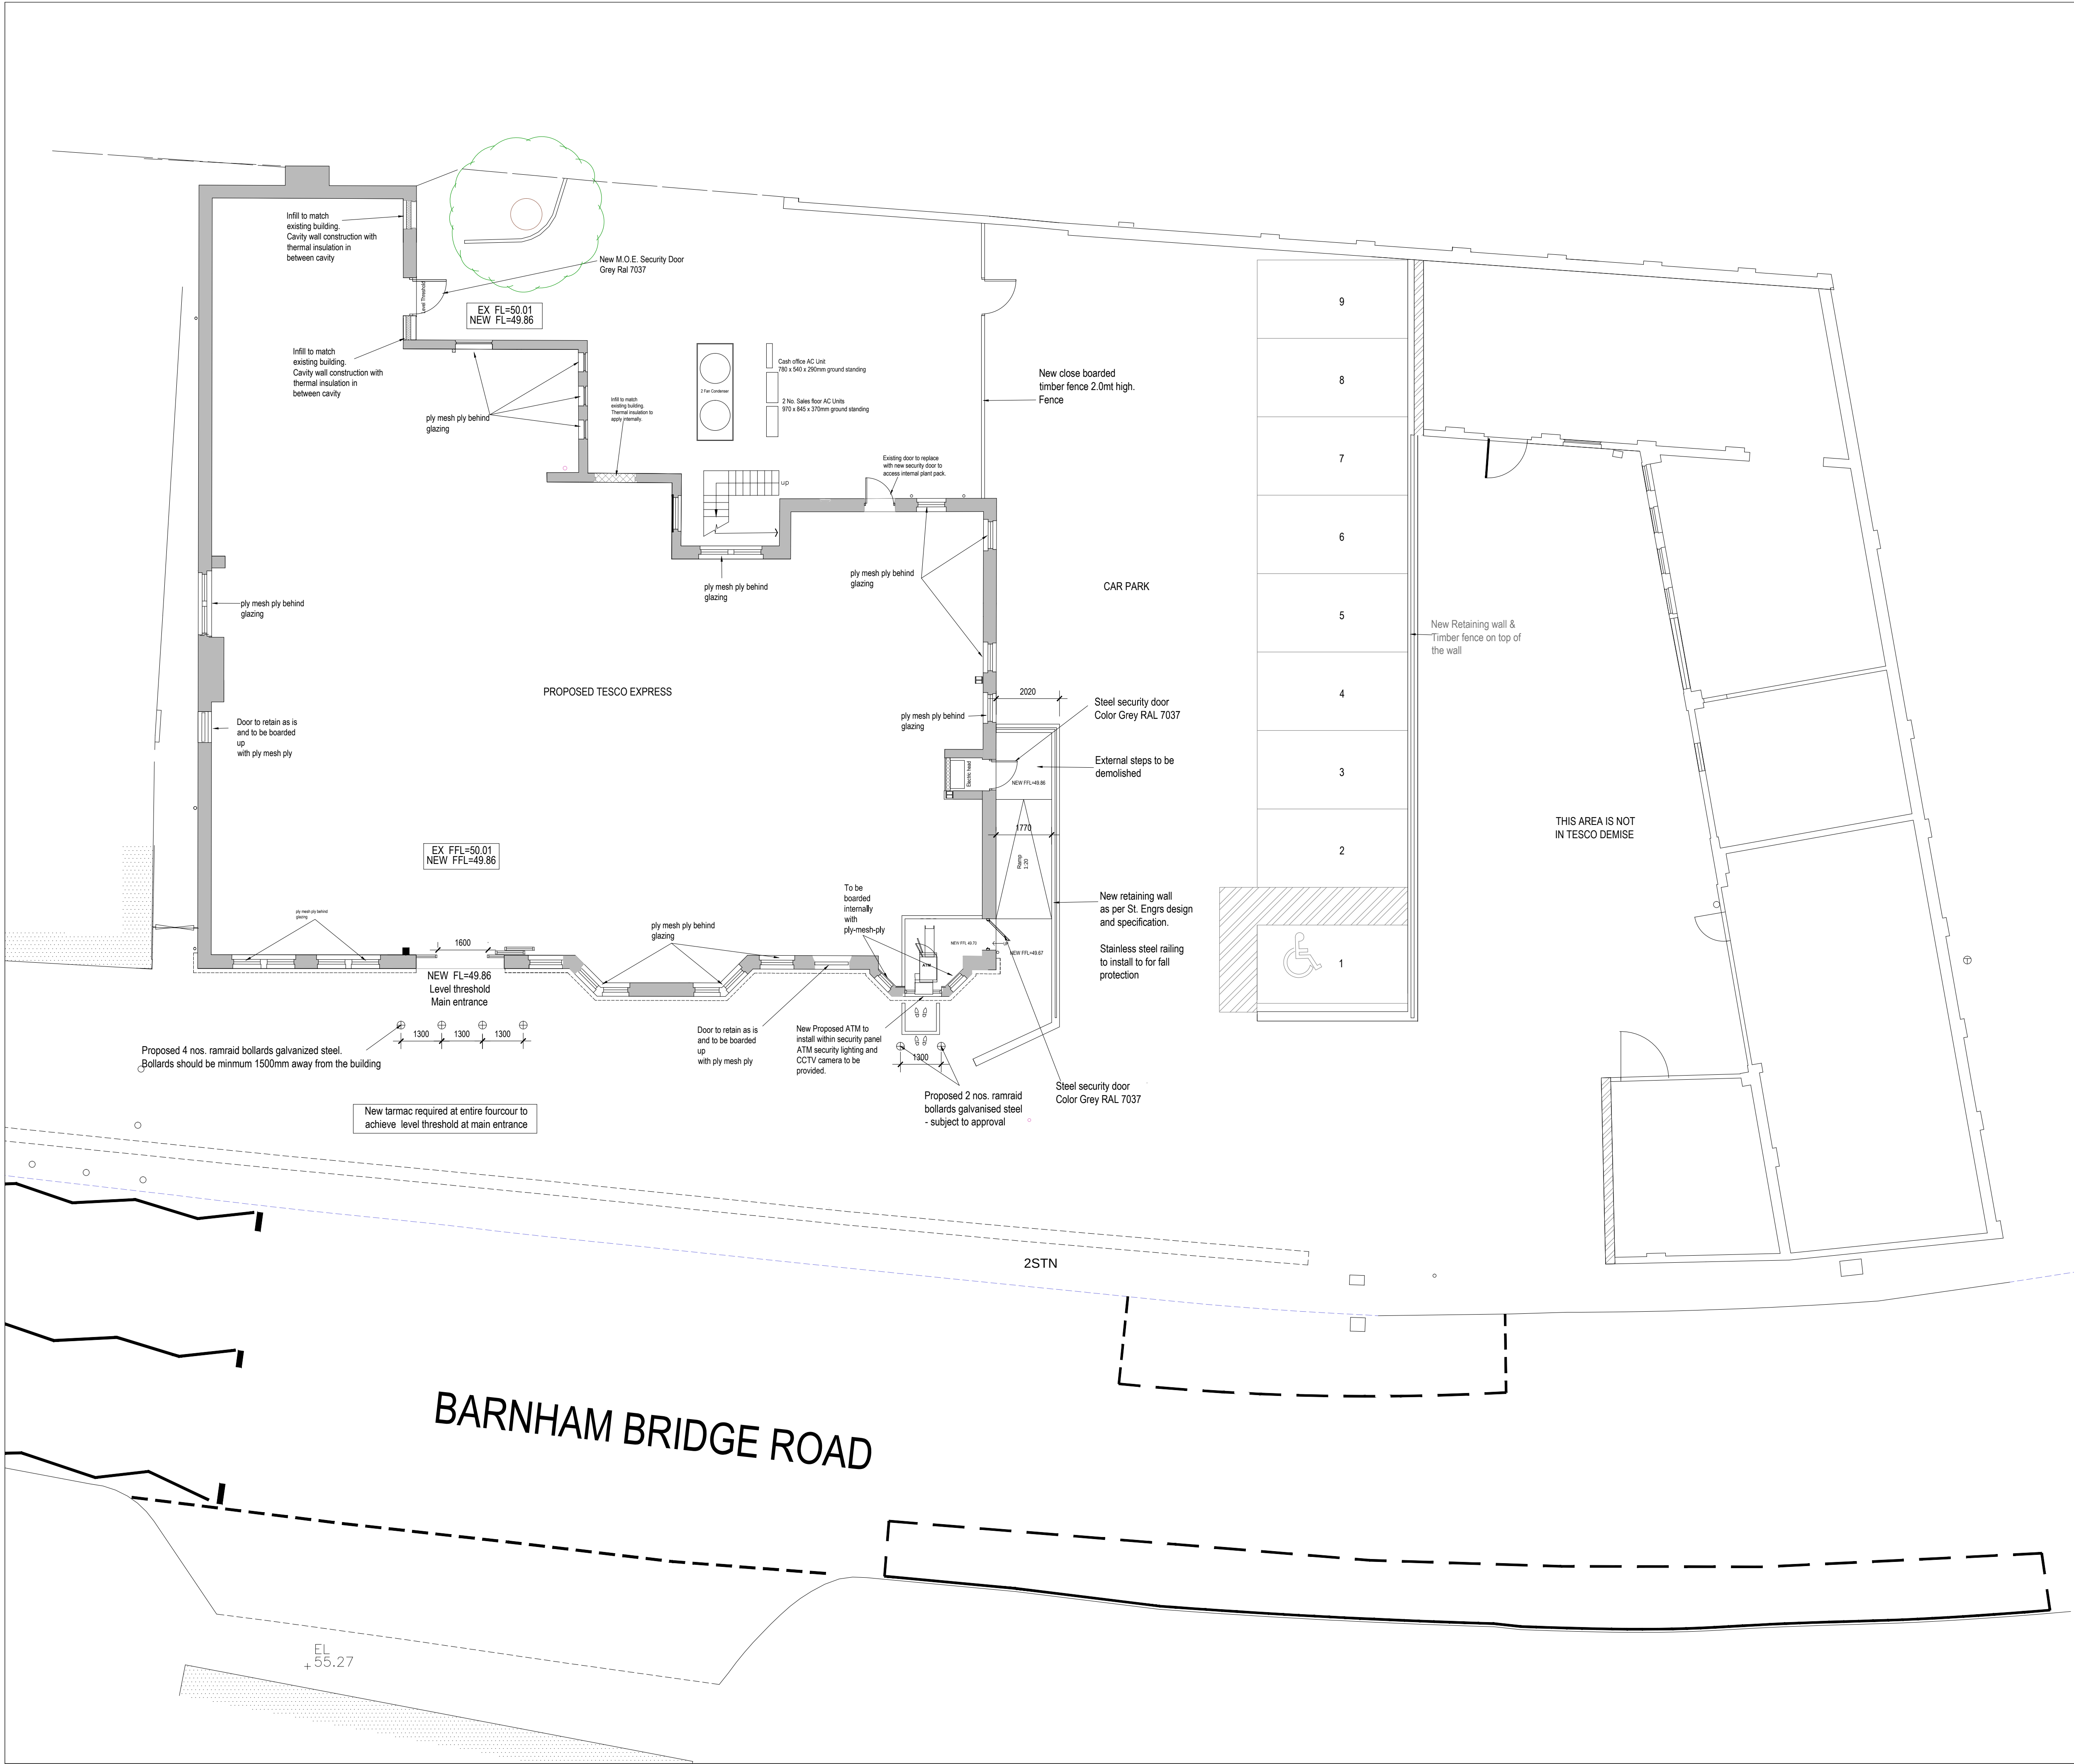

COPYRIGHT ©



Details of this drawing are the copyright of MBH Partnership and must not be reproduced or copied without prior written consent.

Any errors or omissions are to be reported to the Architect immediately

All proposed road and junction alterations subject to highways engineers detailed design.

Removal of any existing tree and landscaped areas subject negotiations with Local Authority Planning dept. and other statutory controls

All drawings to be read in conjunction with structural engineers drawings and all related Architects and consultant drawings and other relevant information

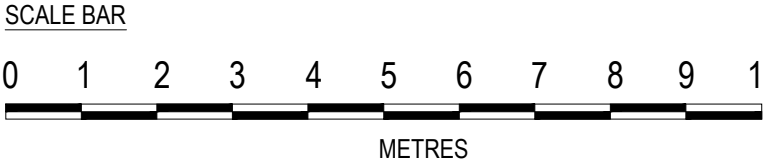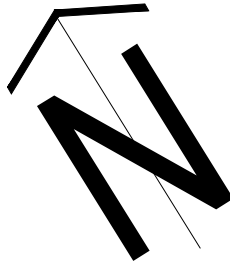

PLANNING

REV No.	DATE	DESCRIPTION	BY	CHKD BY

mbh
PARTNERSHIP
ARCHITECTURE SURVEYING PROJECT MANAGEMENT

ROSEMOUNT HOUSE
ROSEMOUNT AVENUE
WEST BYFLEET
SURREY
KT14 6LB
01932 352727
01932 351545

PROJECT PROPOSED TESCO EXPRESS BARNHAM BRIDGE INN 28 BARNHAM ROAD, BARNHAM WEST SUSSEX, PO22 0ES			
DRAWING TITLE PROPOSED PLAN			
DRAWN BY MAS	CHECKED BY MBH	DRAWING No.	REV
SCALE 1:100@A1	DATE AUG 14	9782-811	