



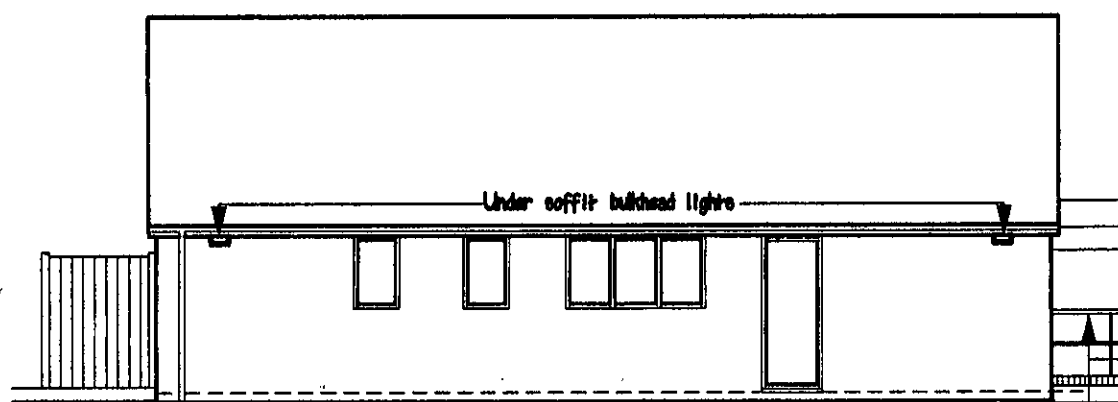


PROPOSED SIDE SOUTH EAST FACING ELEVATION

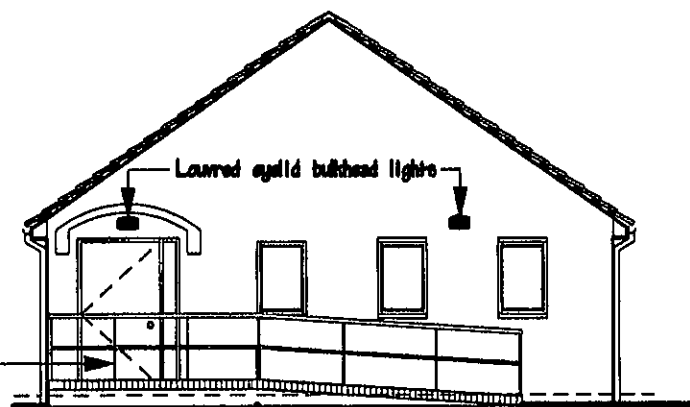


PROPOSED FRONT NORTH EAST FACING ELEVATION

Powder coated steel railings

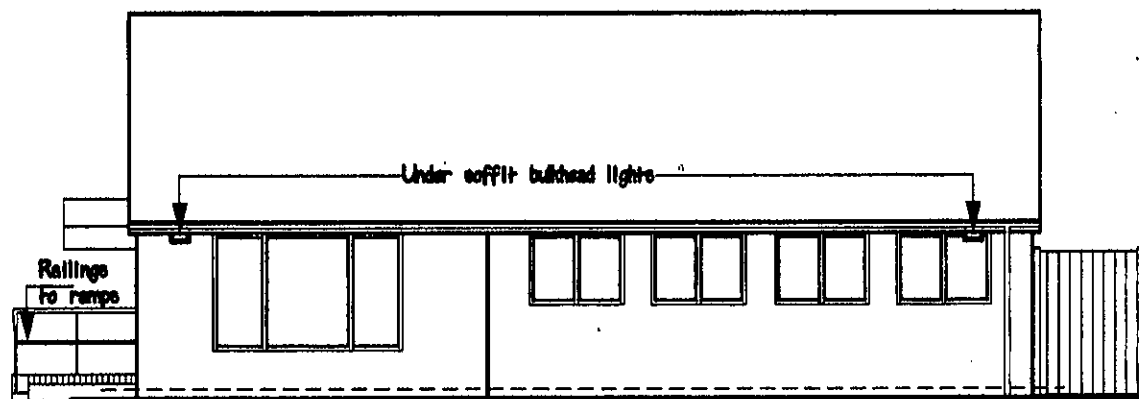

PROPOSED SIDE NORTH WEST FACING ELEVATION

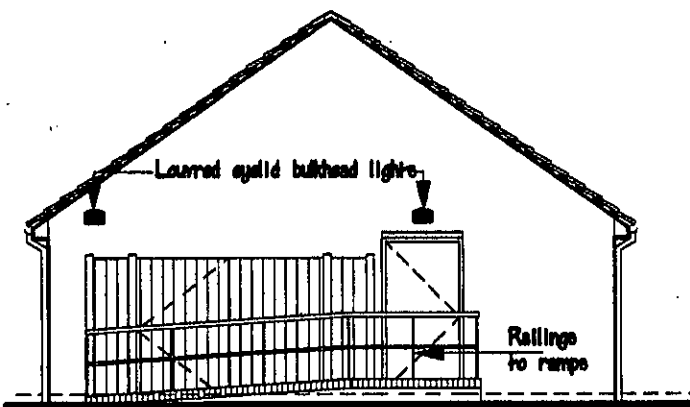

PROPOSED REAR SOUTH WEST FACING ELEVATION

Air conditioning enclosure with access door and removable panel

NOTE - Rear ramps and balustrade not shown on side elevations, details as front ramp. See also DRAWING No 12-09-GD-131-09A for plan view.



PROJECT

ELM GROVE SOUTH
GOSPEL HALL
BARNHAM PO22

TITLE

PROPOSED ELEVATIONS
Ind A/C Enclosure, ramps etc.

CLIENT

BOGNOR GOSPEL HALL TRUST

DRAWN

SCALE

DATE

DRAWING NO

AMENDMENTS

R HOLLANDS

1 : 100 @ A4

SEPTEMBER 2012

12-09-GD-131-088

(A) Rear ramp amended

(B) Lights added