


NOTES


ROOF - Interlocking concrete tiles to pitched roof and felted flat roofing to front porch.

WALLS - Mixture of painted and fair faced brickwork.


WINDOWS/DOORS - White framed PVC double glazed units.

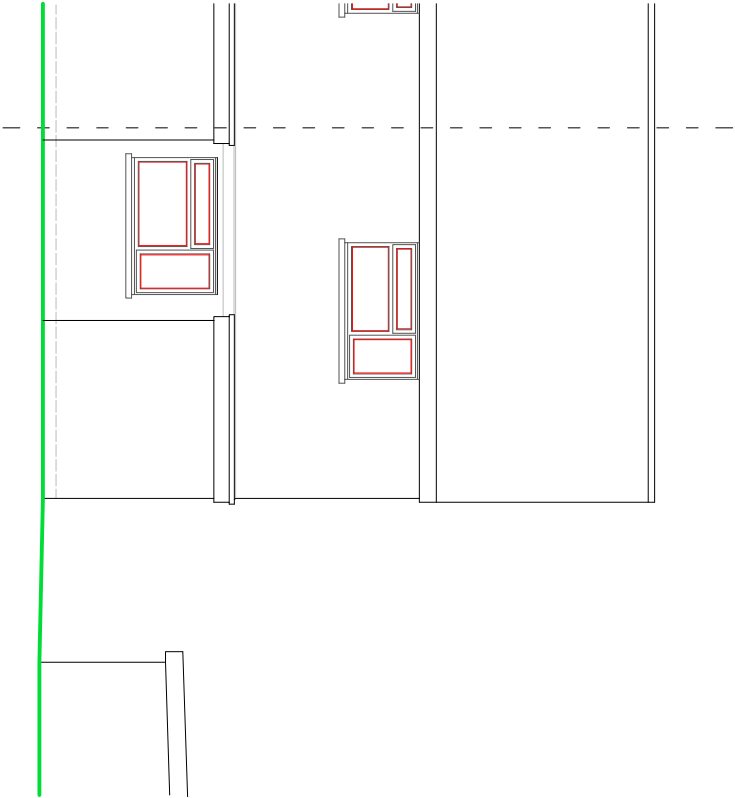


FRONT ELEVATION

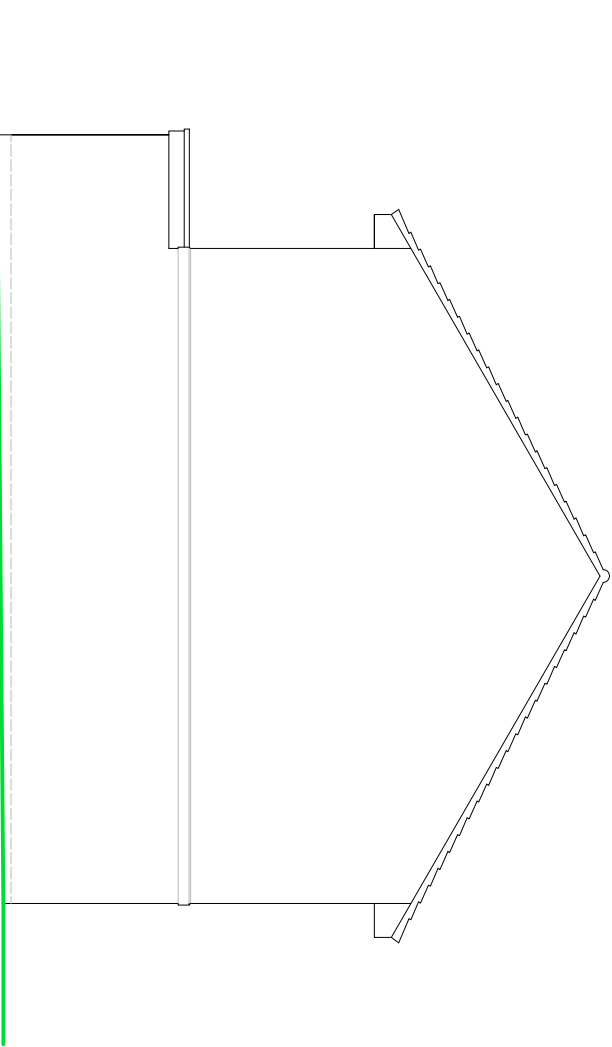

SIDE ELEVATION

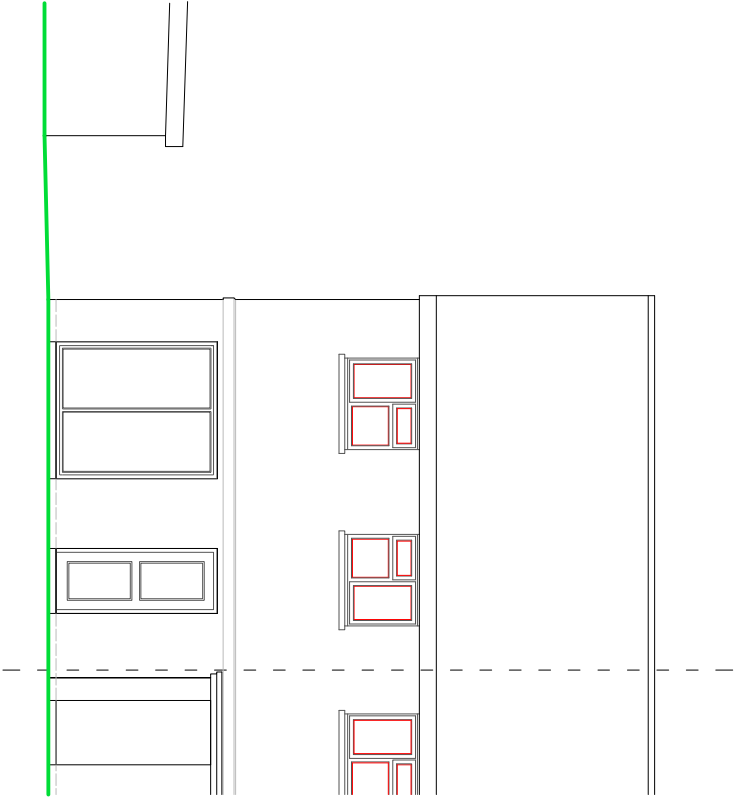

REAR ELEVATION

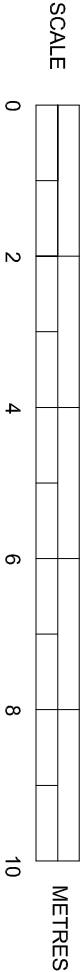

EXISTING ELEVATIONS

SUSSEX BUILDING CONSULTANCY LIMITED

103 FARNHURST ROAD, BARNHAM,
BOGNOR REGIS, WEST SUSSEX.

SCALE - 1/100 REV - DATE - 22/12/2017



partner
LABC
3 NORTHGATE ROAD
BOGNOR REGIS
PO21 5LZ
TEL - (01243) 861379