



NOTES


- ROOF - Fibreglass covered flat roof detail.
- WALLS - Fair faced brickwork to match.
- WINDOWS/DOORS - White framed PVC double glazed units.

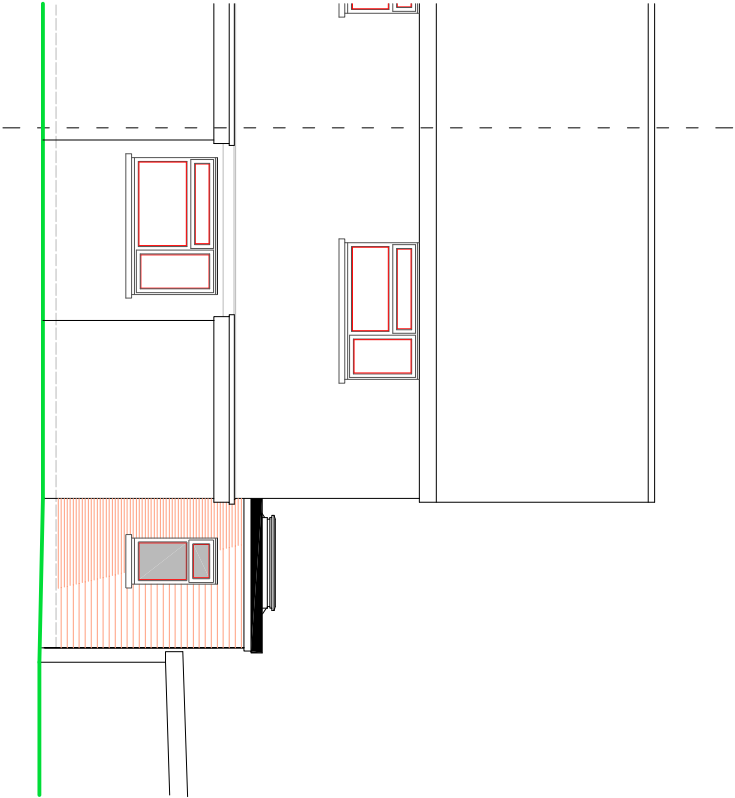


FRONT ELEVATION

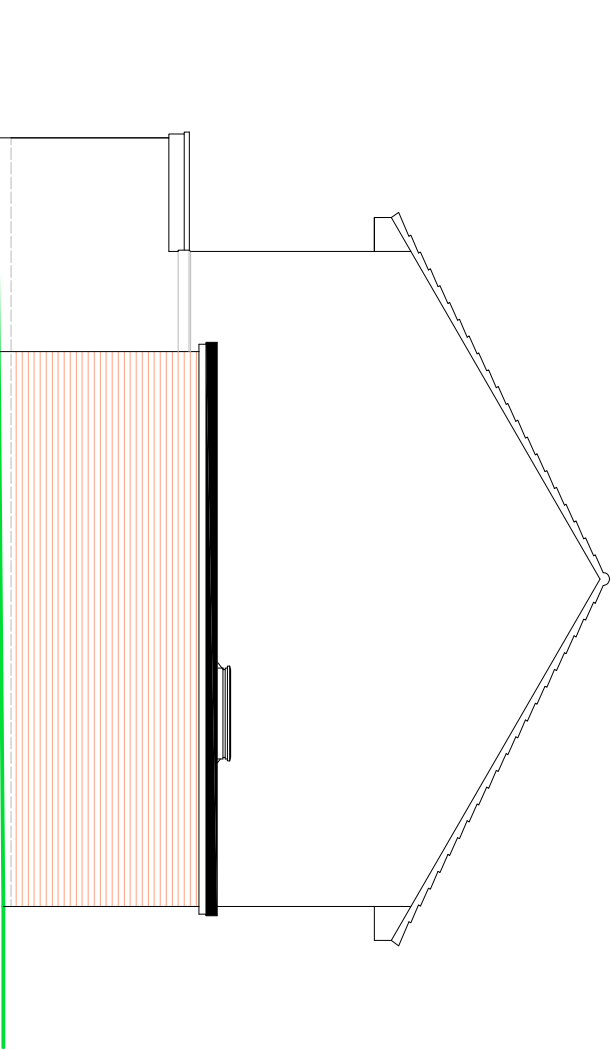

SIDE ELEVATION

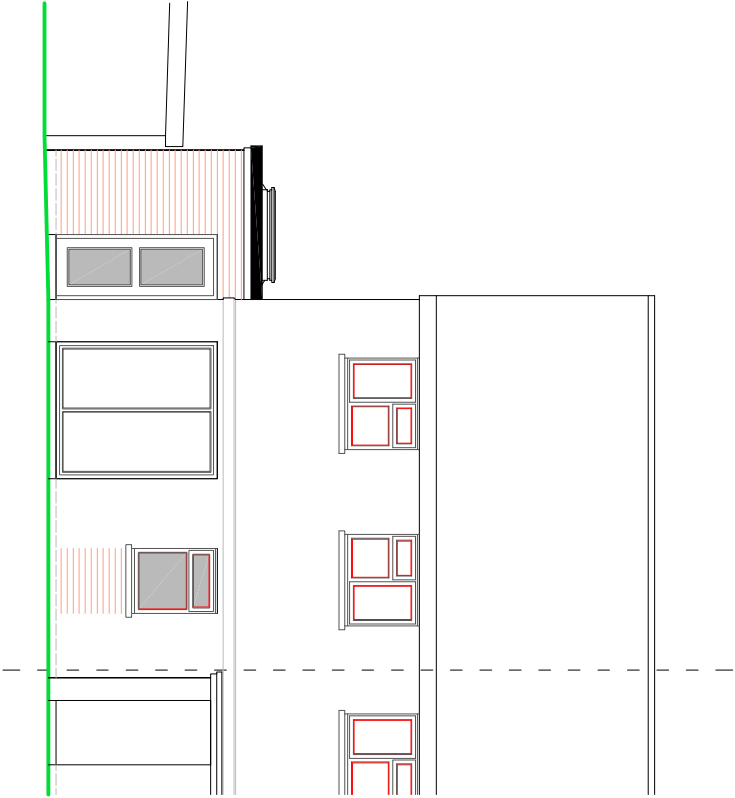

REAR ELEVATION

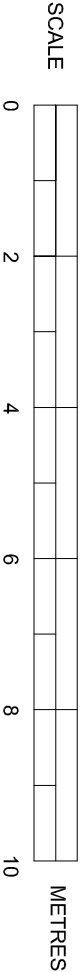

PROPOSED ELEVATIONS

SUSSEX BUILDING CONSULTANCY LIMITED

103 FARNHURST ROAD, BARNHAM,
BOGNOR REGIS, WEST SUSSEX.

SCALE - 1/100 REV - A DATE - 17/01/2018

LABC
partner

3 NORTHGATE ROAD
BOGNOR REGIS
PO21 5LZ
TEL - (01243) 861379